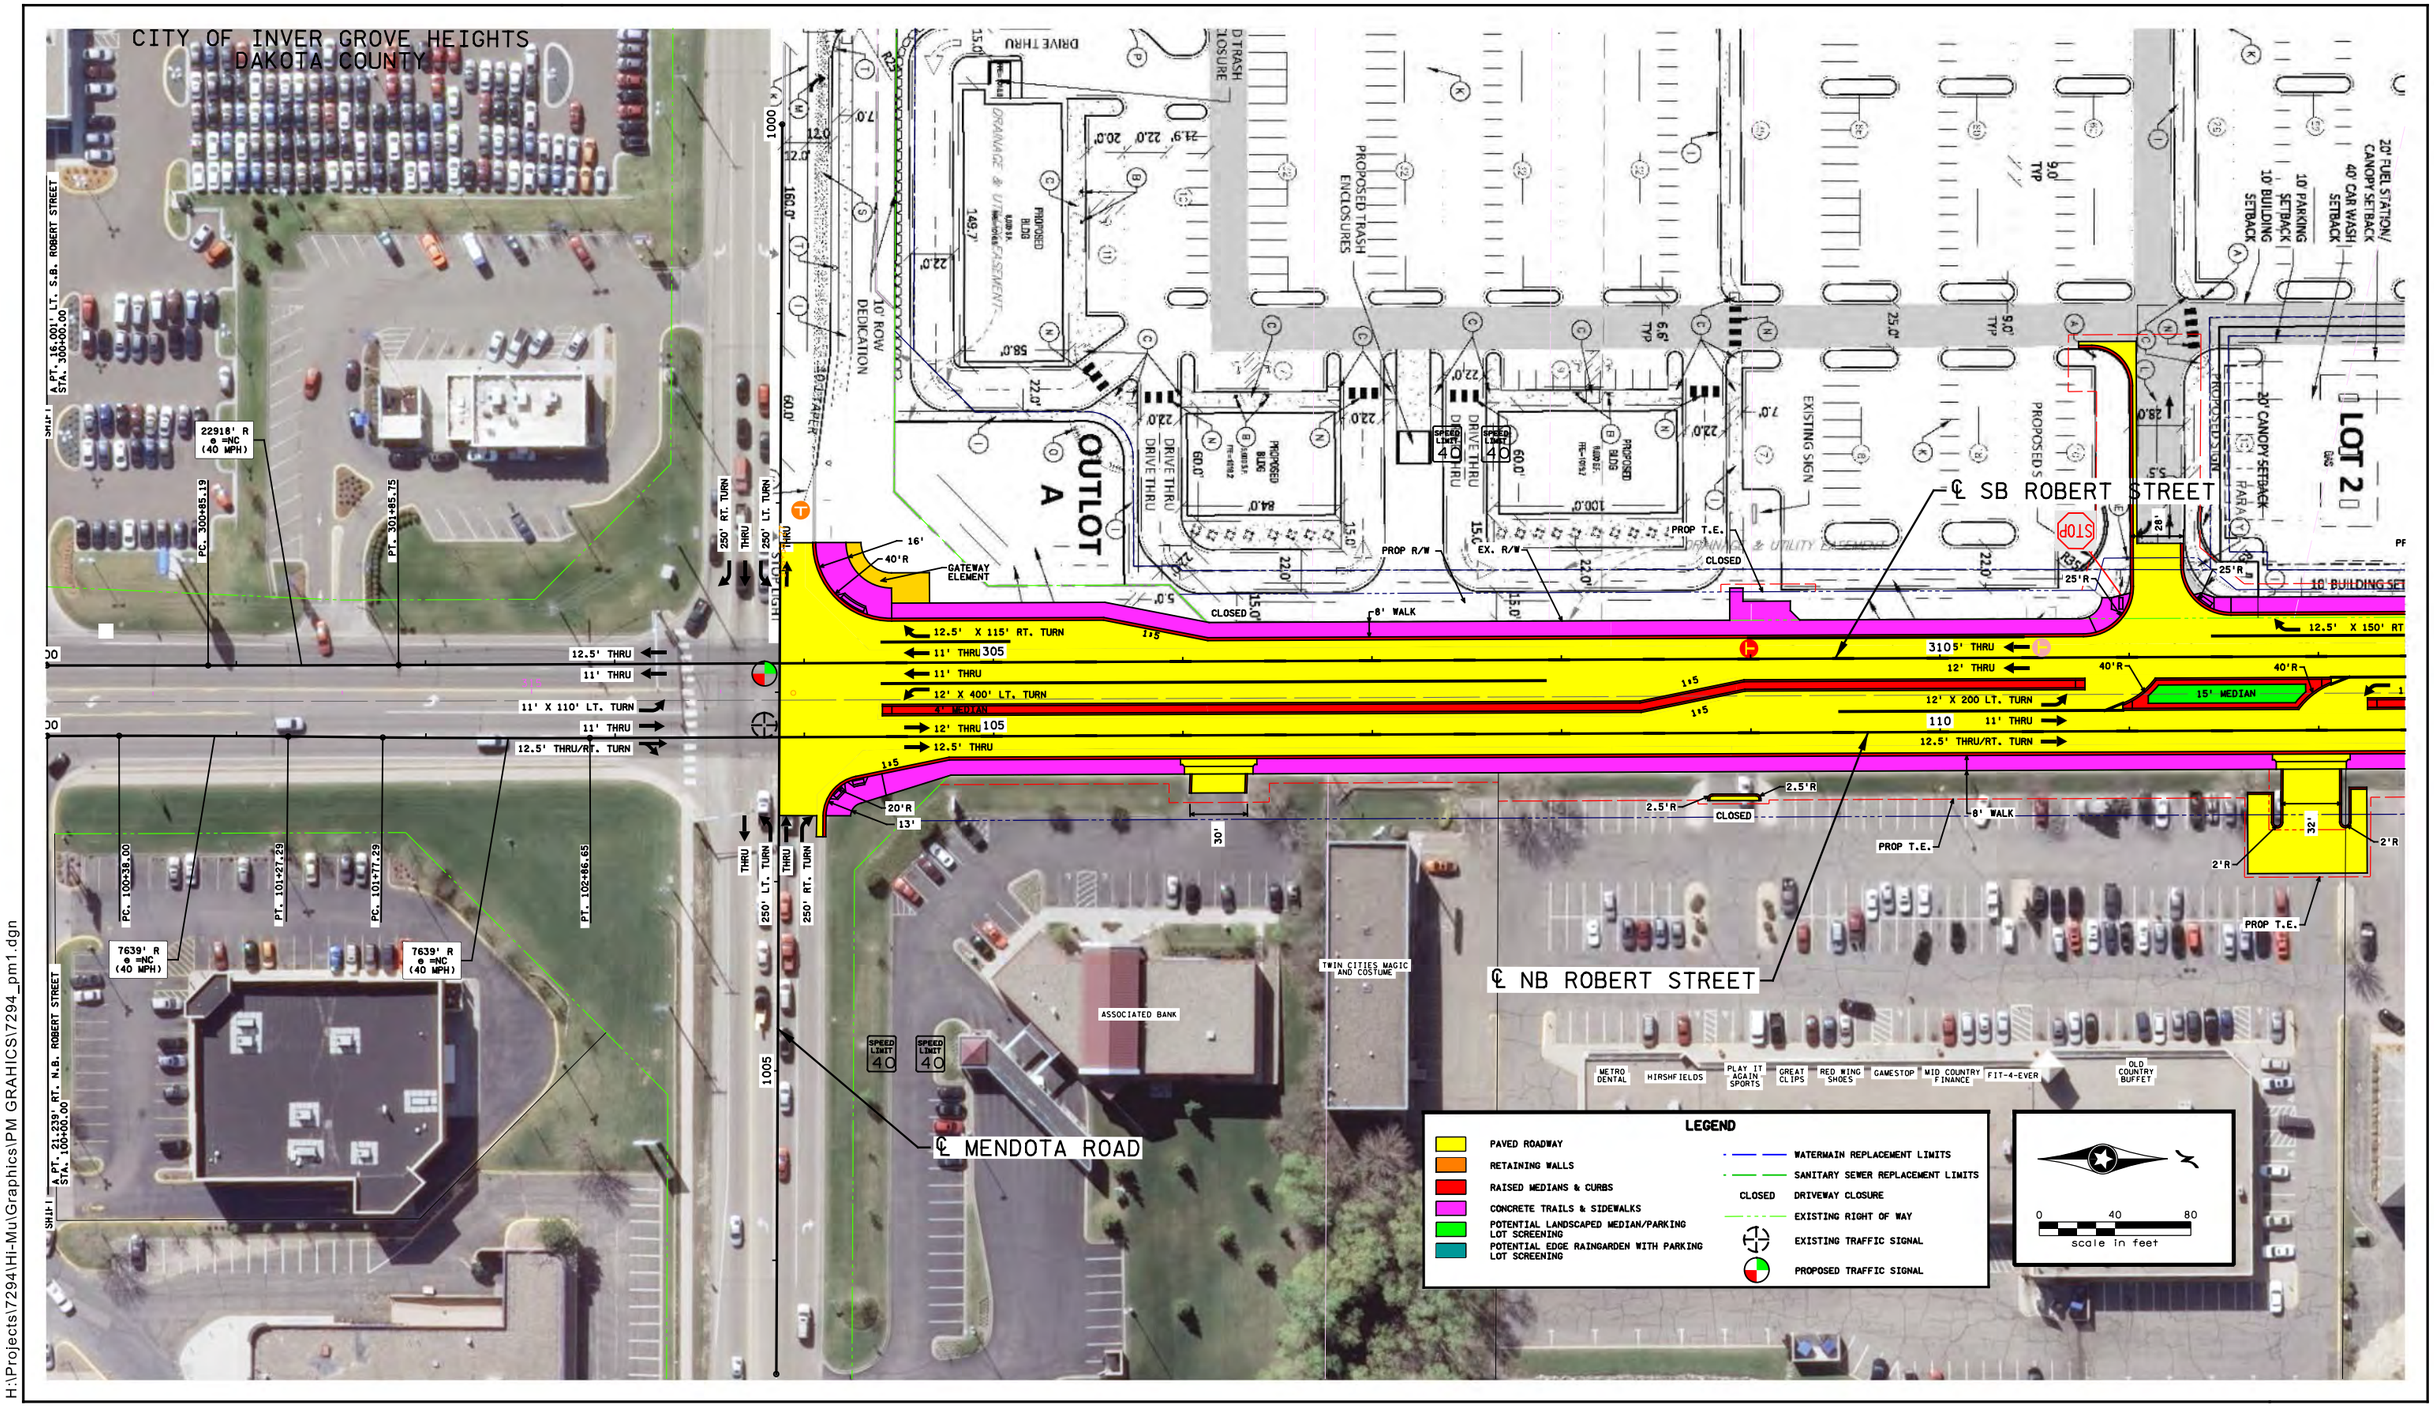

H:\Projects\7294\Hi-Mu\Graphics\PM GRAHICS\7294_pm1.dgn

Robert Street Improvements

Construction Planview Area

City of West St. Paul

Job #7294
8/27/2013

Figure 5-1

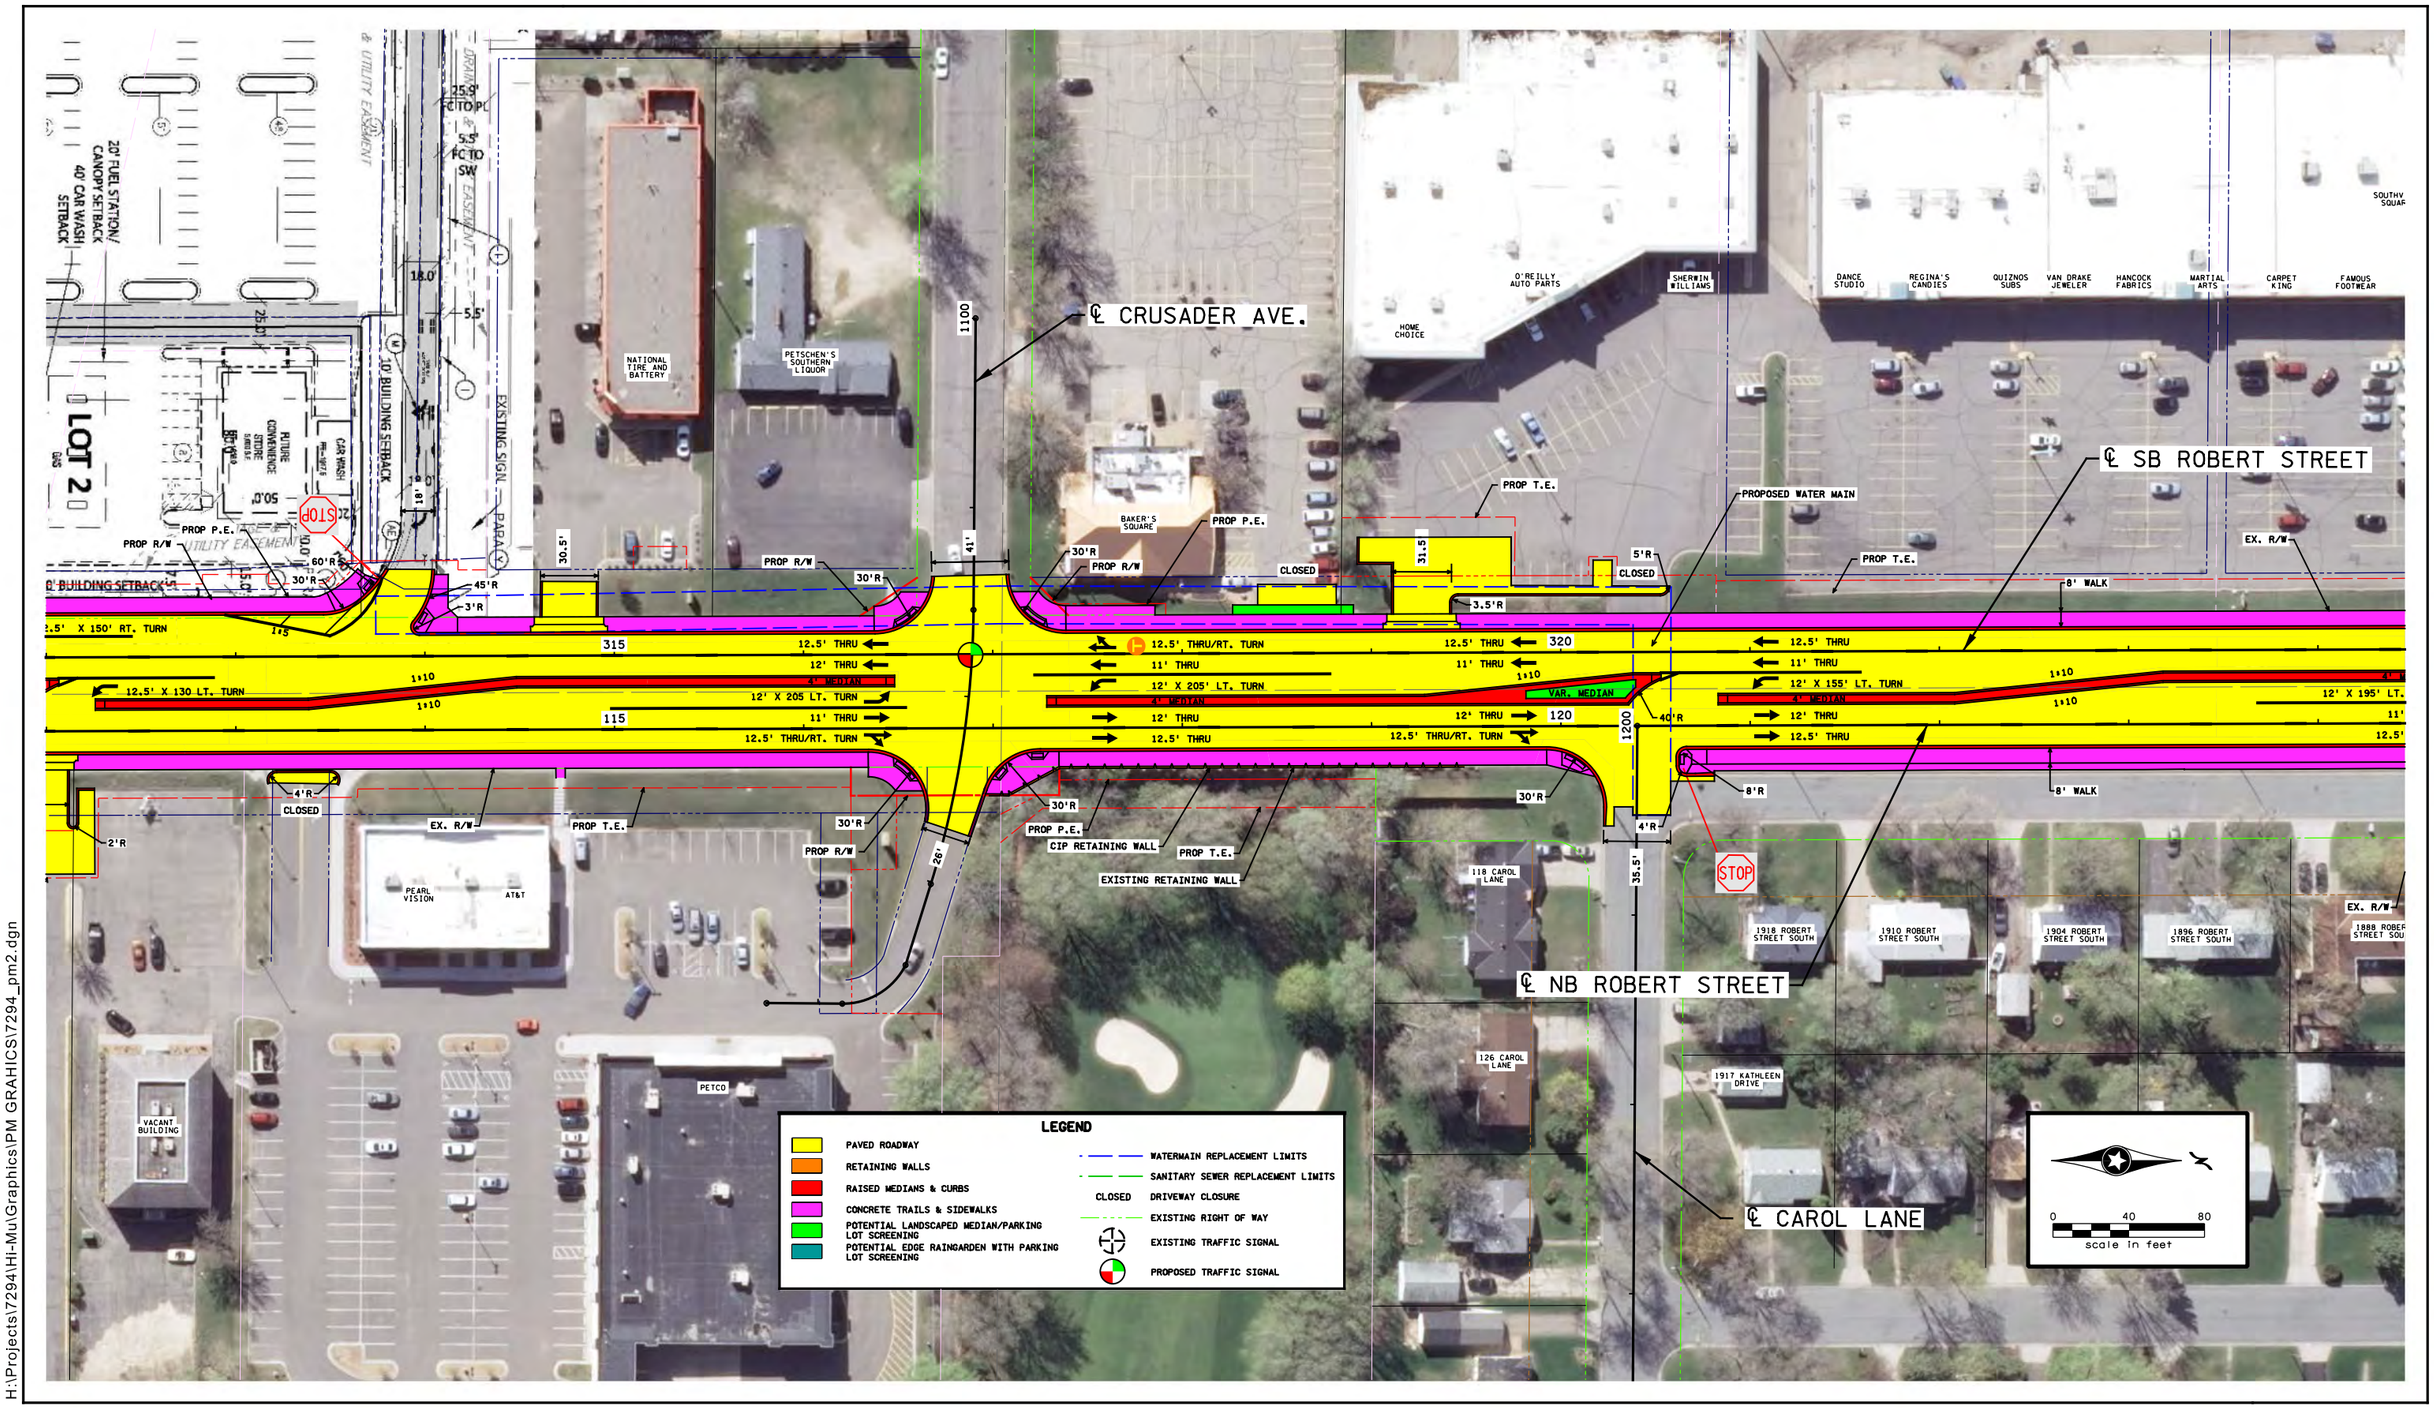

H:\Projects\7294\Hi-Mu\Graphics\PM GRAHICS\7294_pm2.dgn

Robert Street Improvements

Construction Planview Area

City of West St. Paul

Figure 5-2

Job #7294
8/27/2013

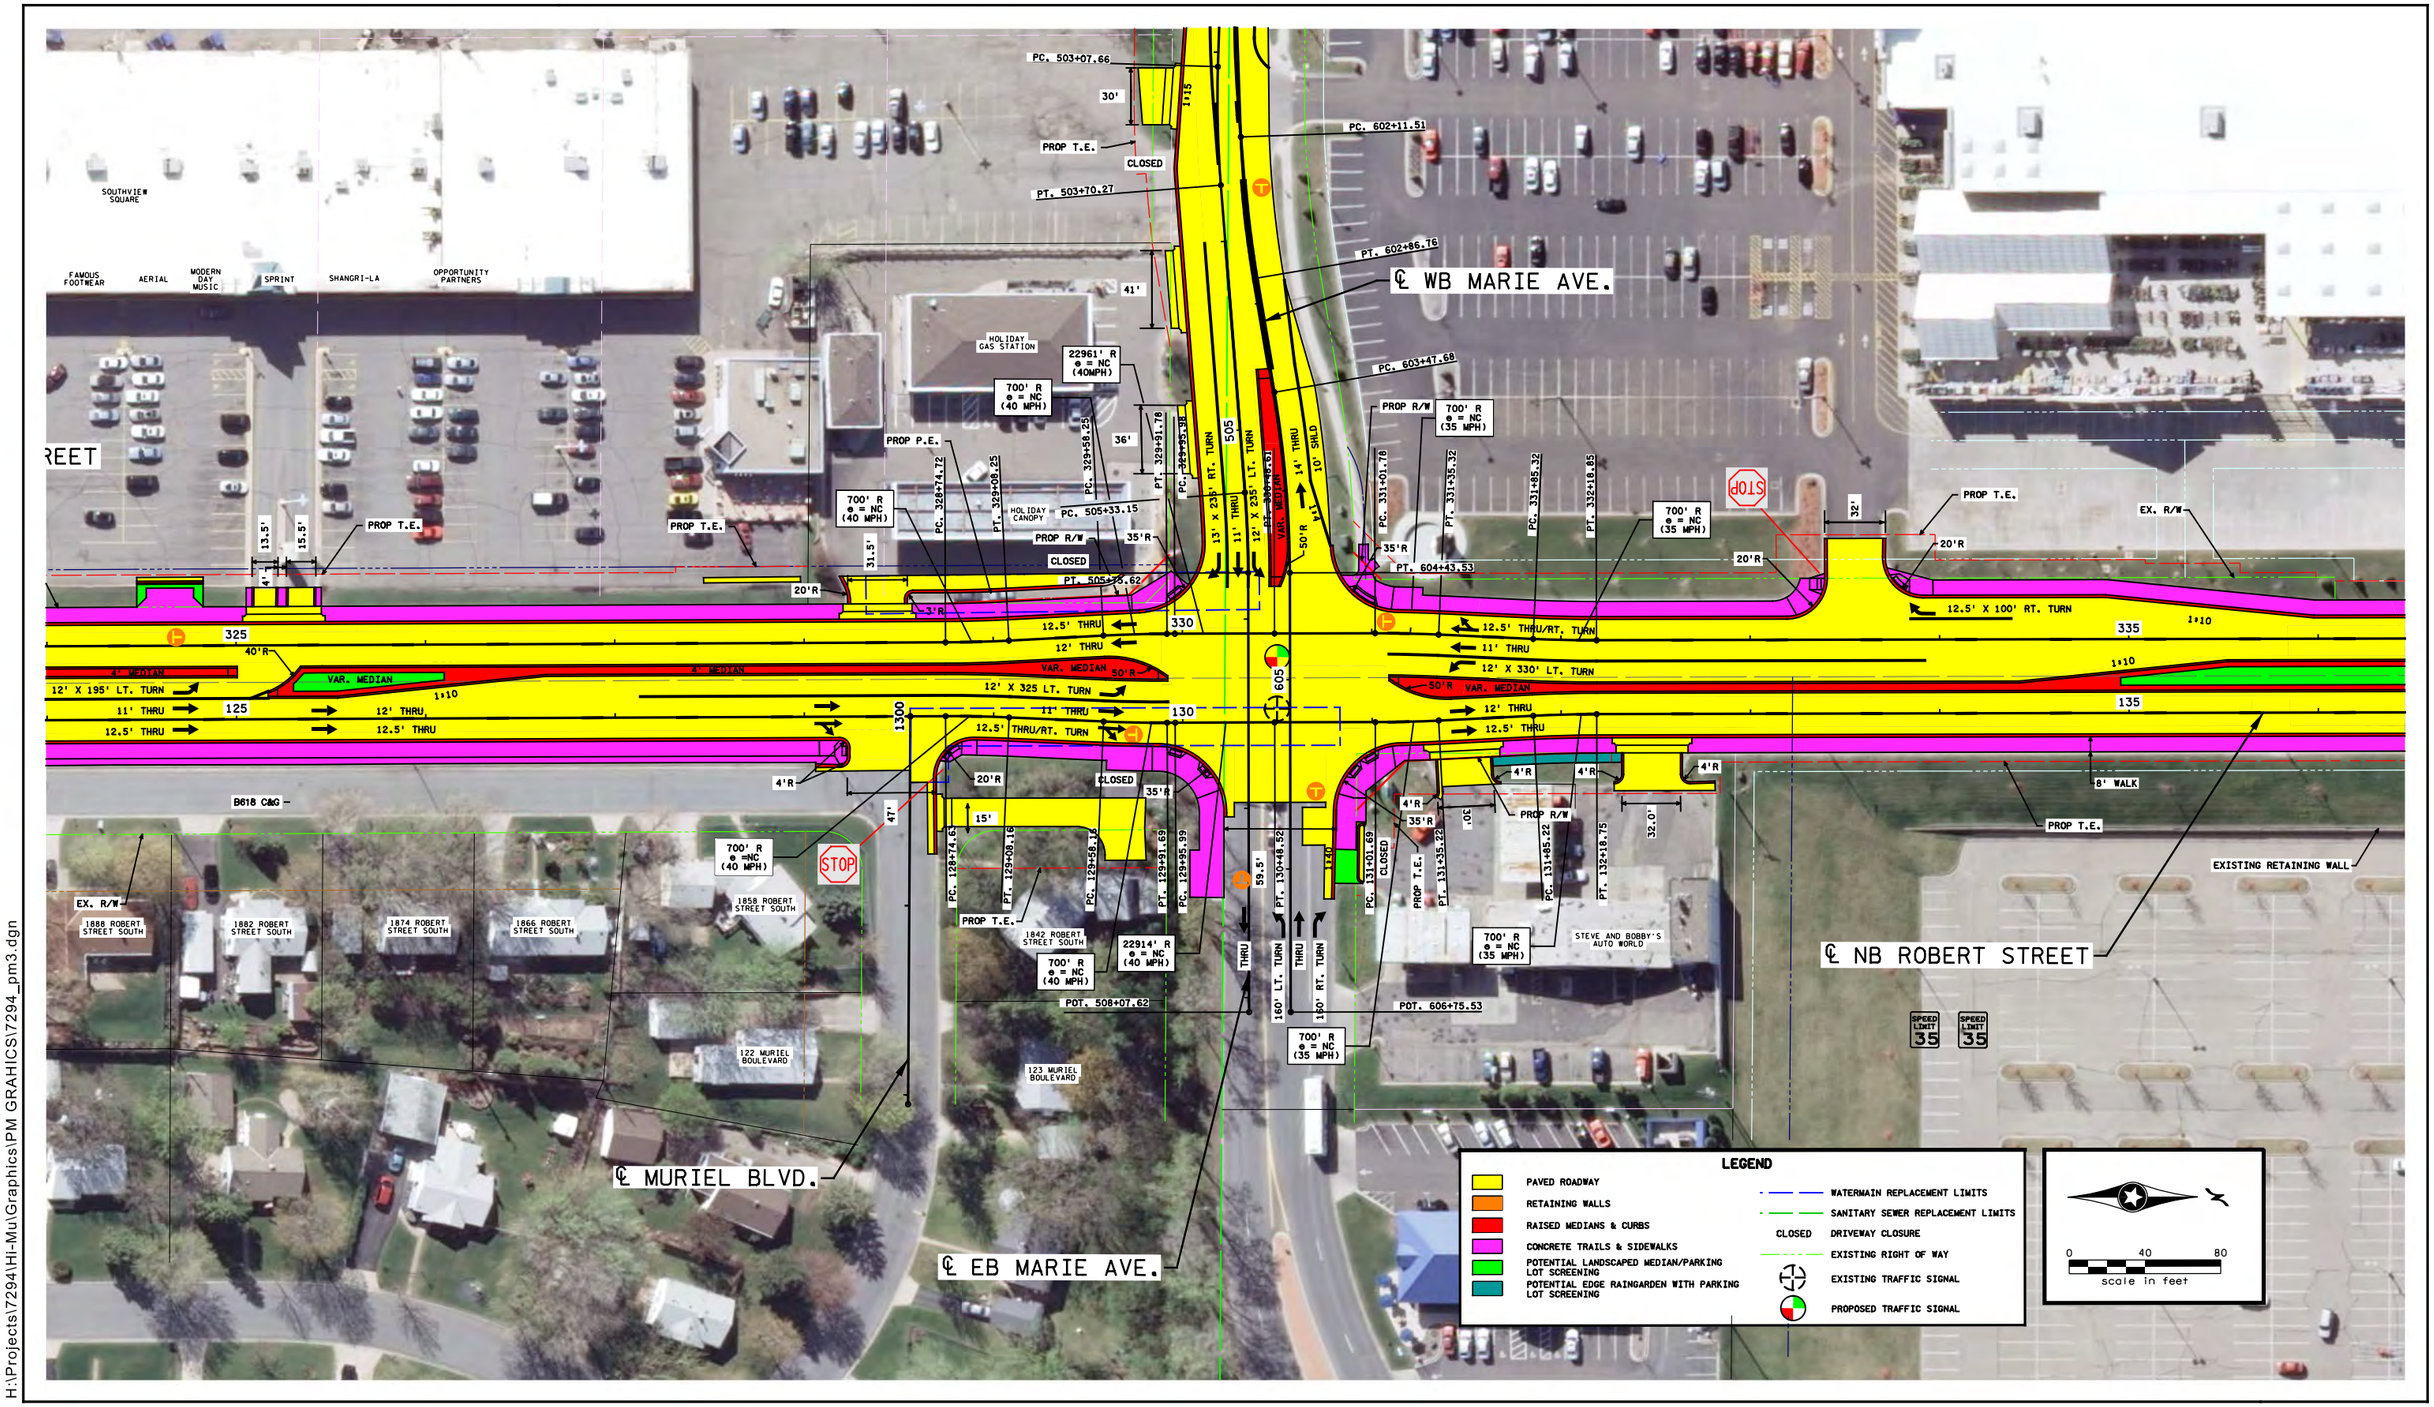

H:\Projects\7294\Hi-Mu\Graphics\PM GRAHICS\7294_pm3.dgn

Robert Street Improvements

Construction Planview Area

City of West St. Paul

Figure 5-3

Job #7294
8/27/2013

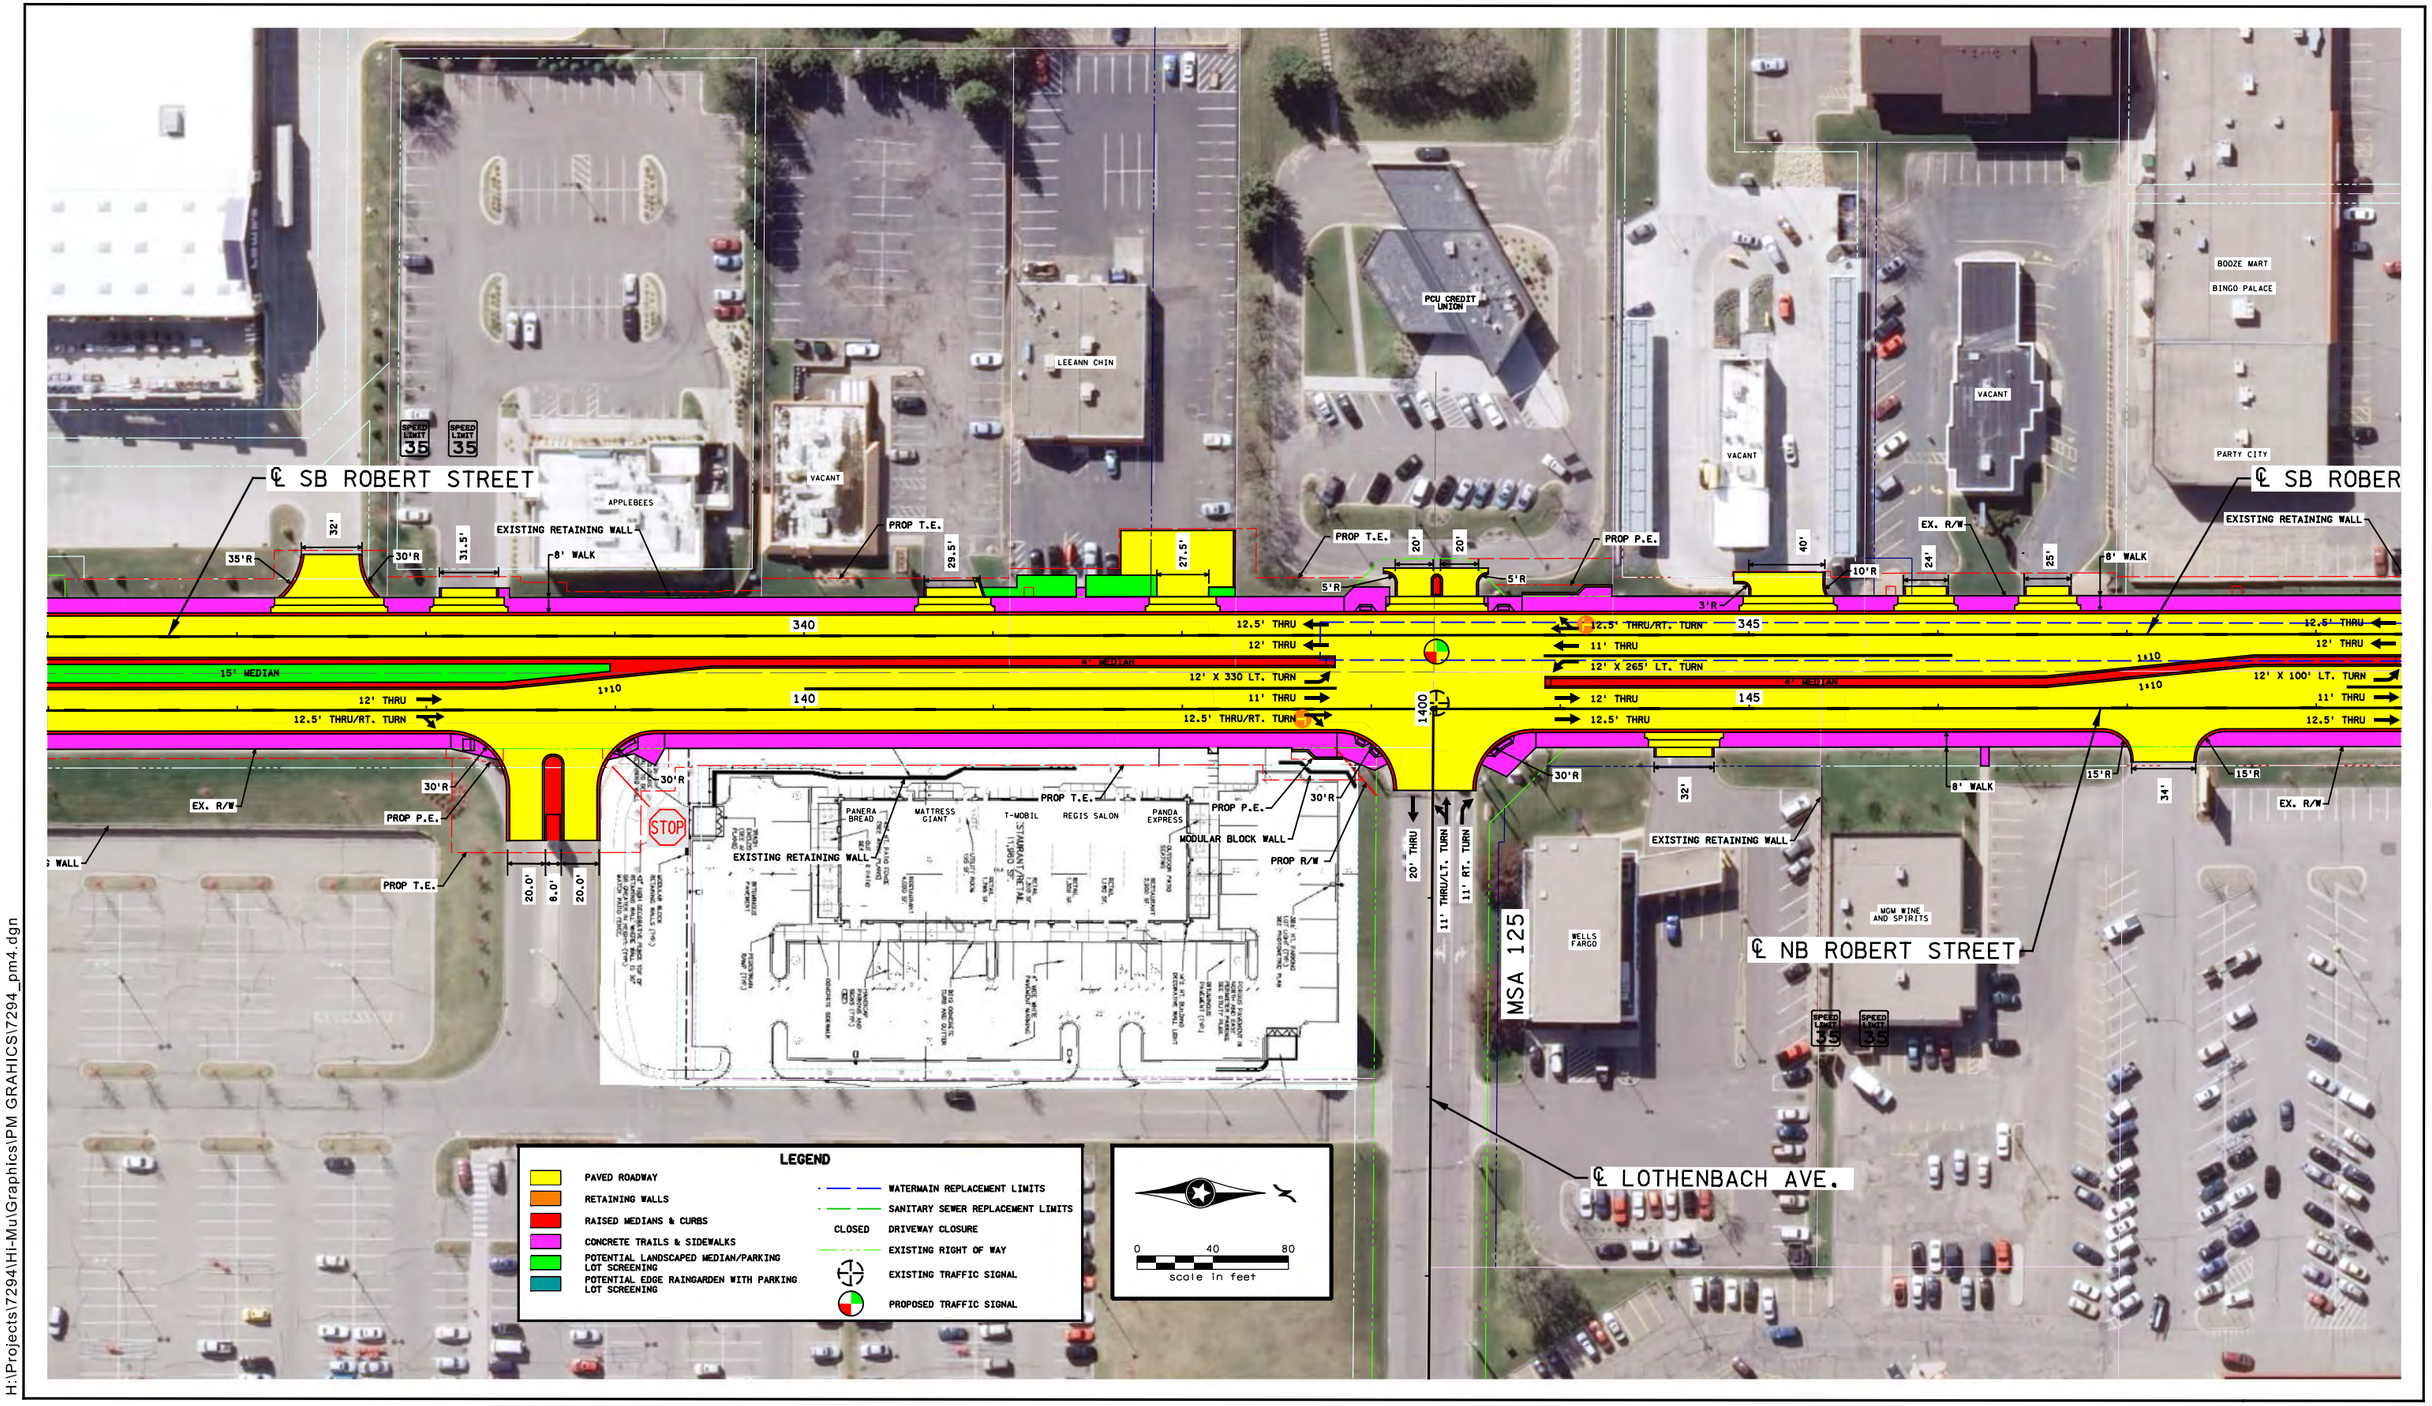

H:\Projects\7294\Hi-Mu\Graphics\PM GRAHICS\7294_pm4.dgn

Robert Street Improvements

Construction Planview Area

City of West St. Paul

Job #7294
8/27/2013

Figure 5-4

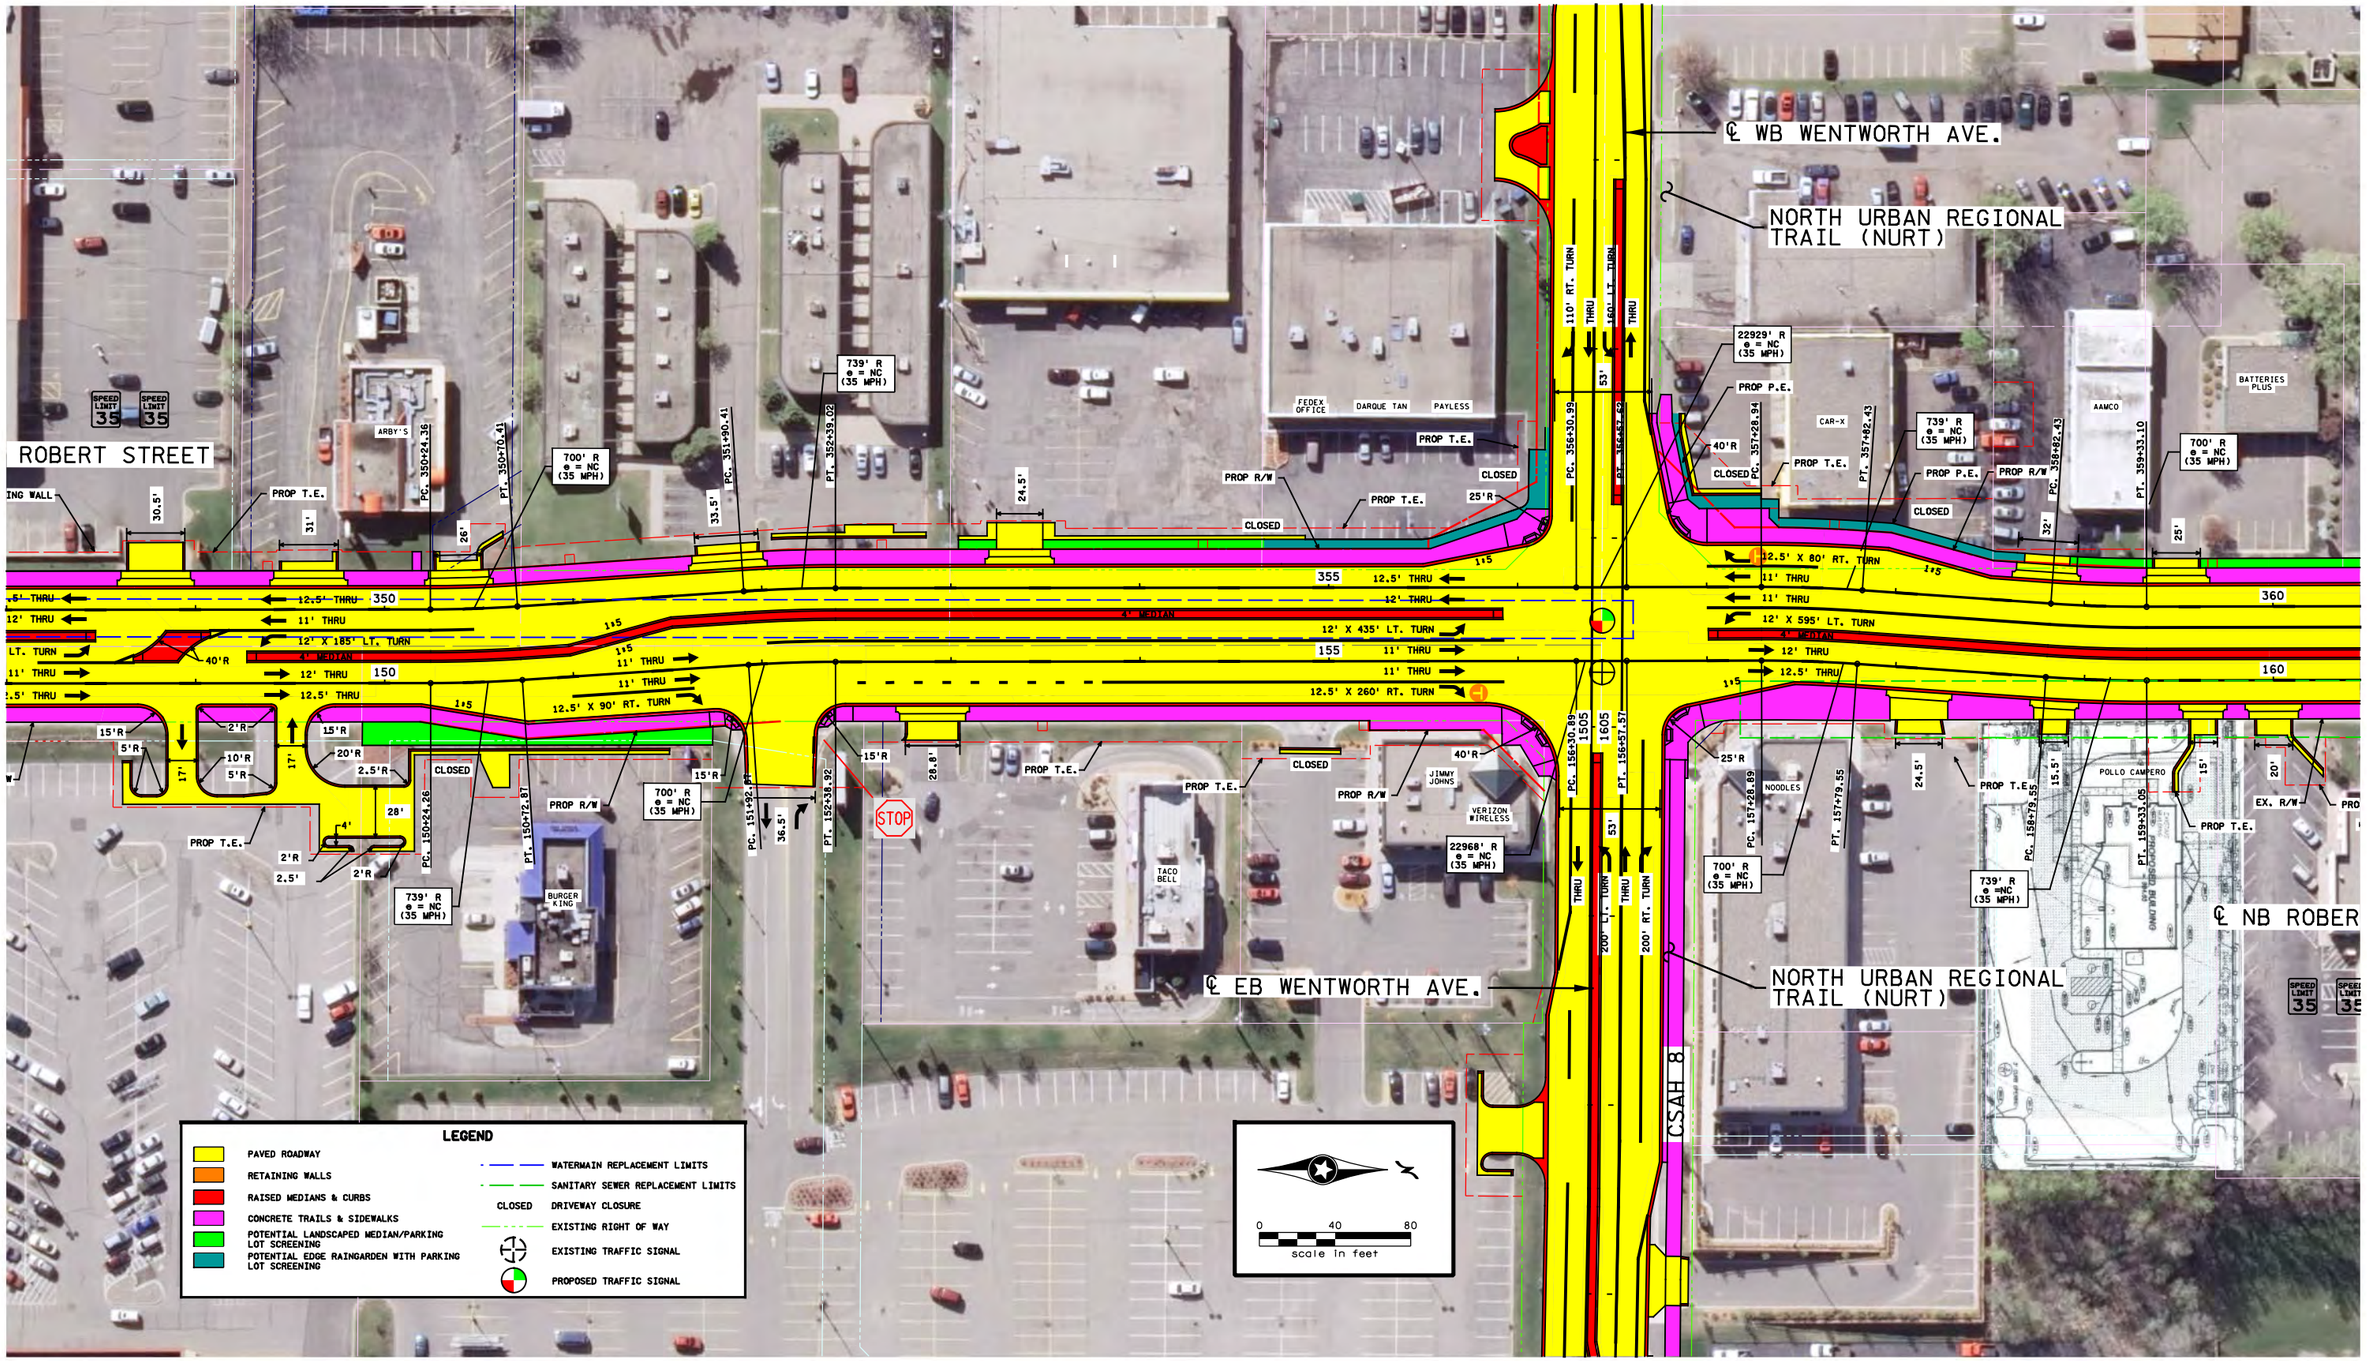

H:\Projects\7294\Hi-Mu\Graphics\PM GRAHICS\7294_pm5.dgn

Robert Street Improvements

Construction Planview Area

City of West St. Paul

Figure 5-5

Job #7294
8/27/2013

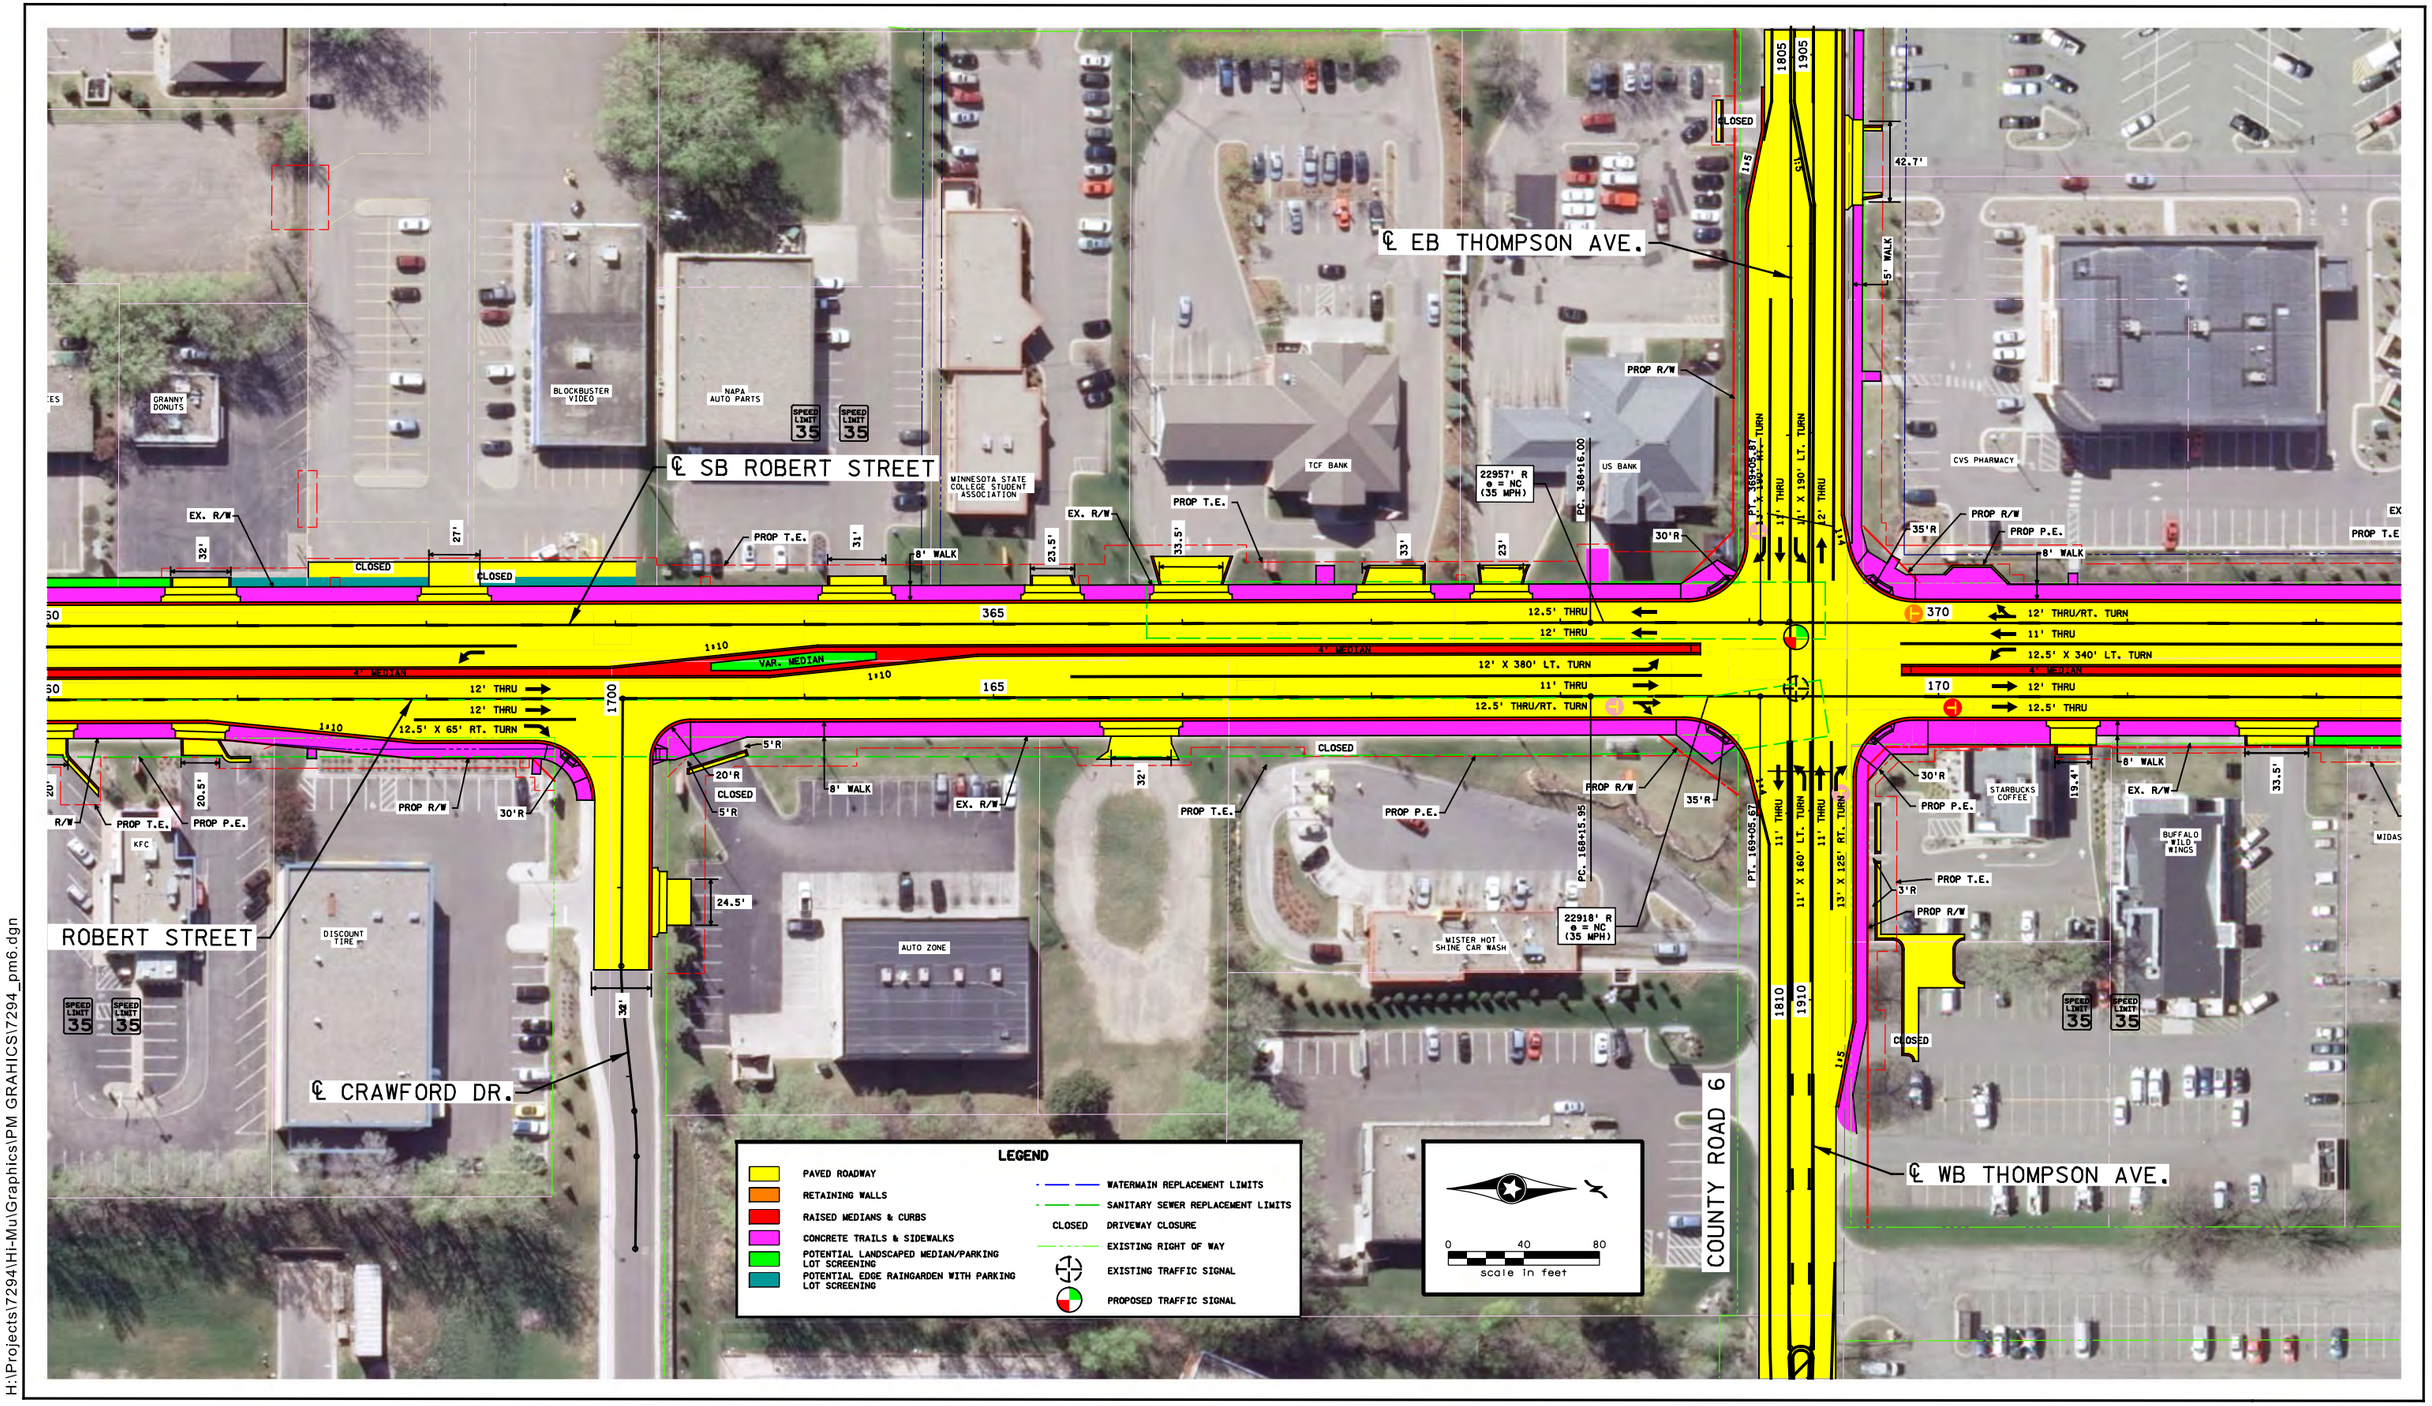

H:\Projects\7294\Hi-Mu\Graphics\PM GRAHICS\7294_pm6.dgn

Robert Street Improvements

Construction Planview Area

City of West St. Paul

Figure 5-6

Job #7294
8/27/2013

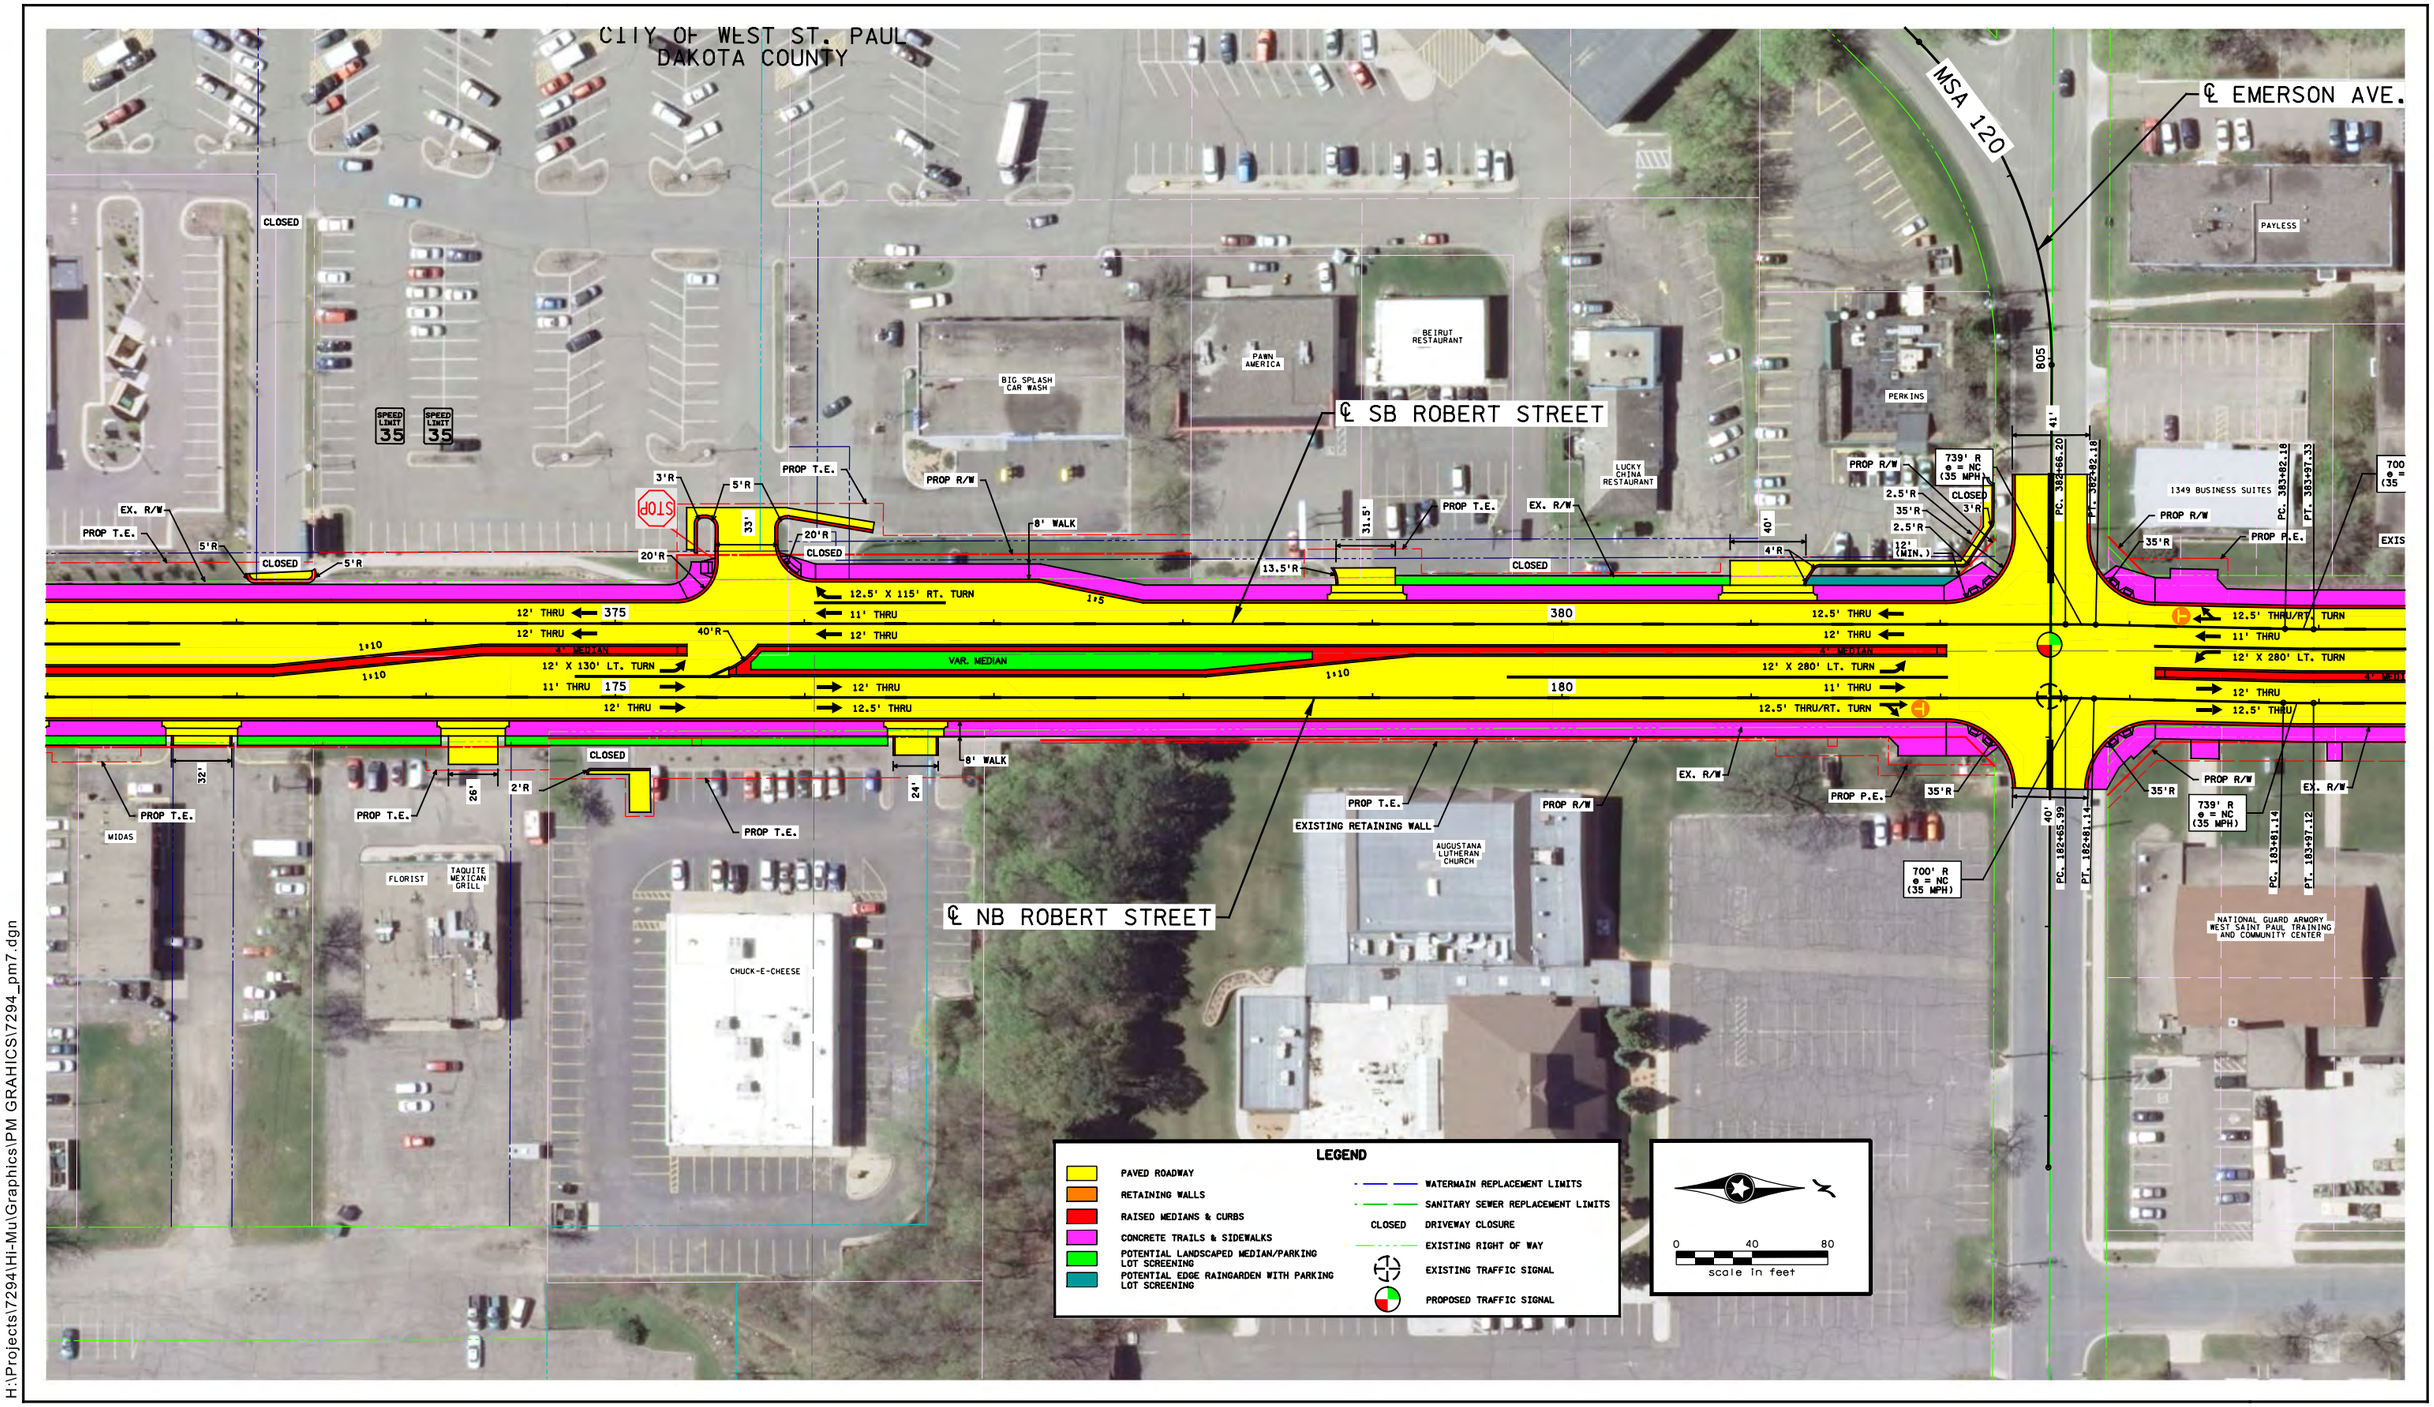

H:\Projects\7294\Hi-Mu\Graphics\PM GRAHICS\7294_pm7.dgn

Robert Street Improvements

Construction Planview Area

City of West St. Paul

Job #7294
8/27/2013

Figure 5-7

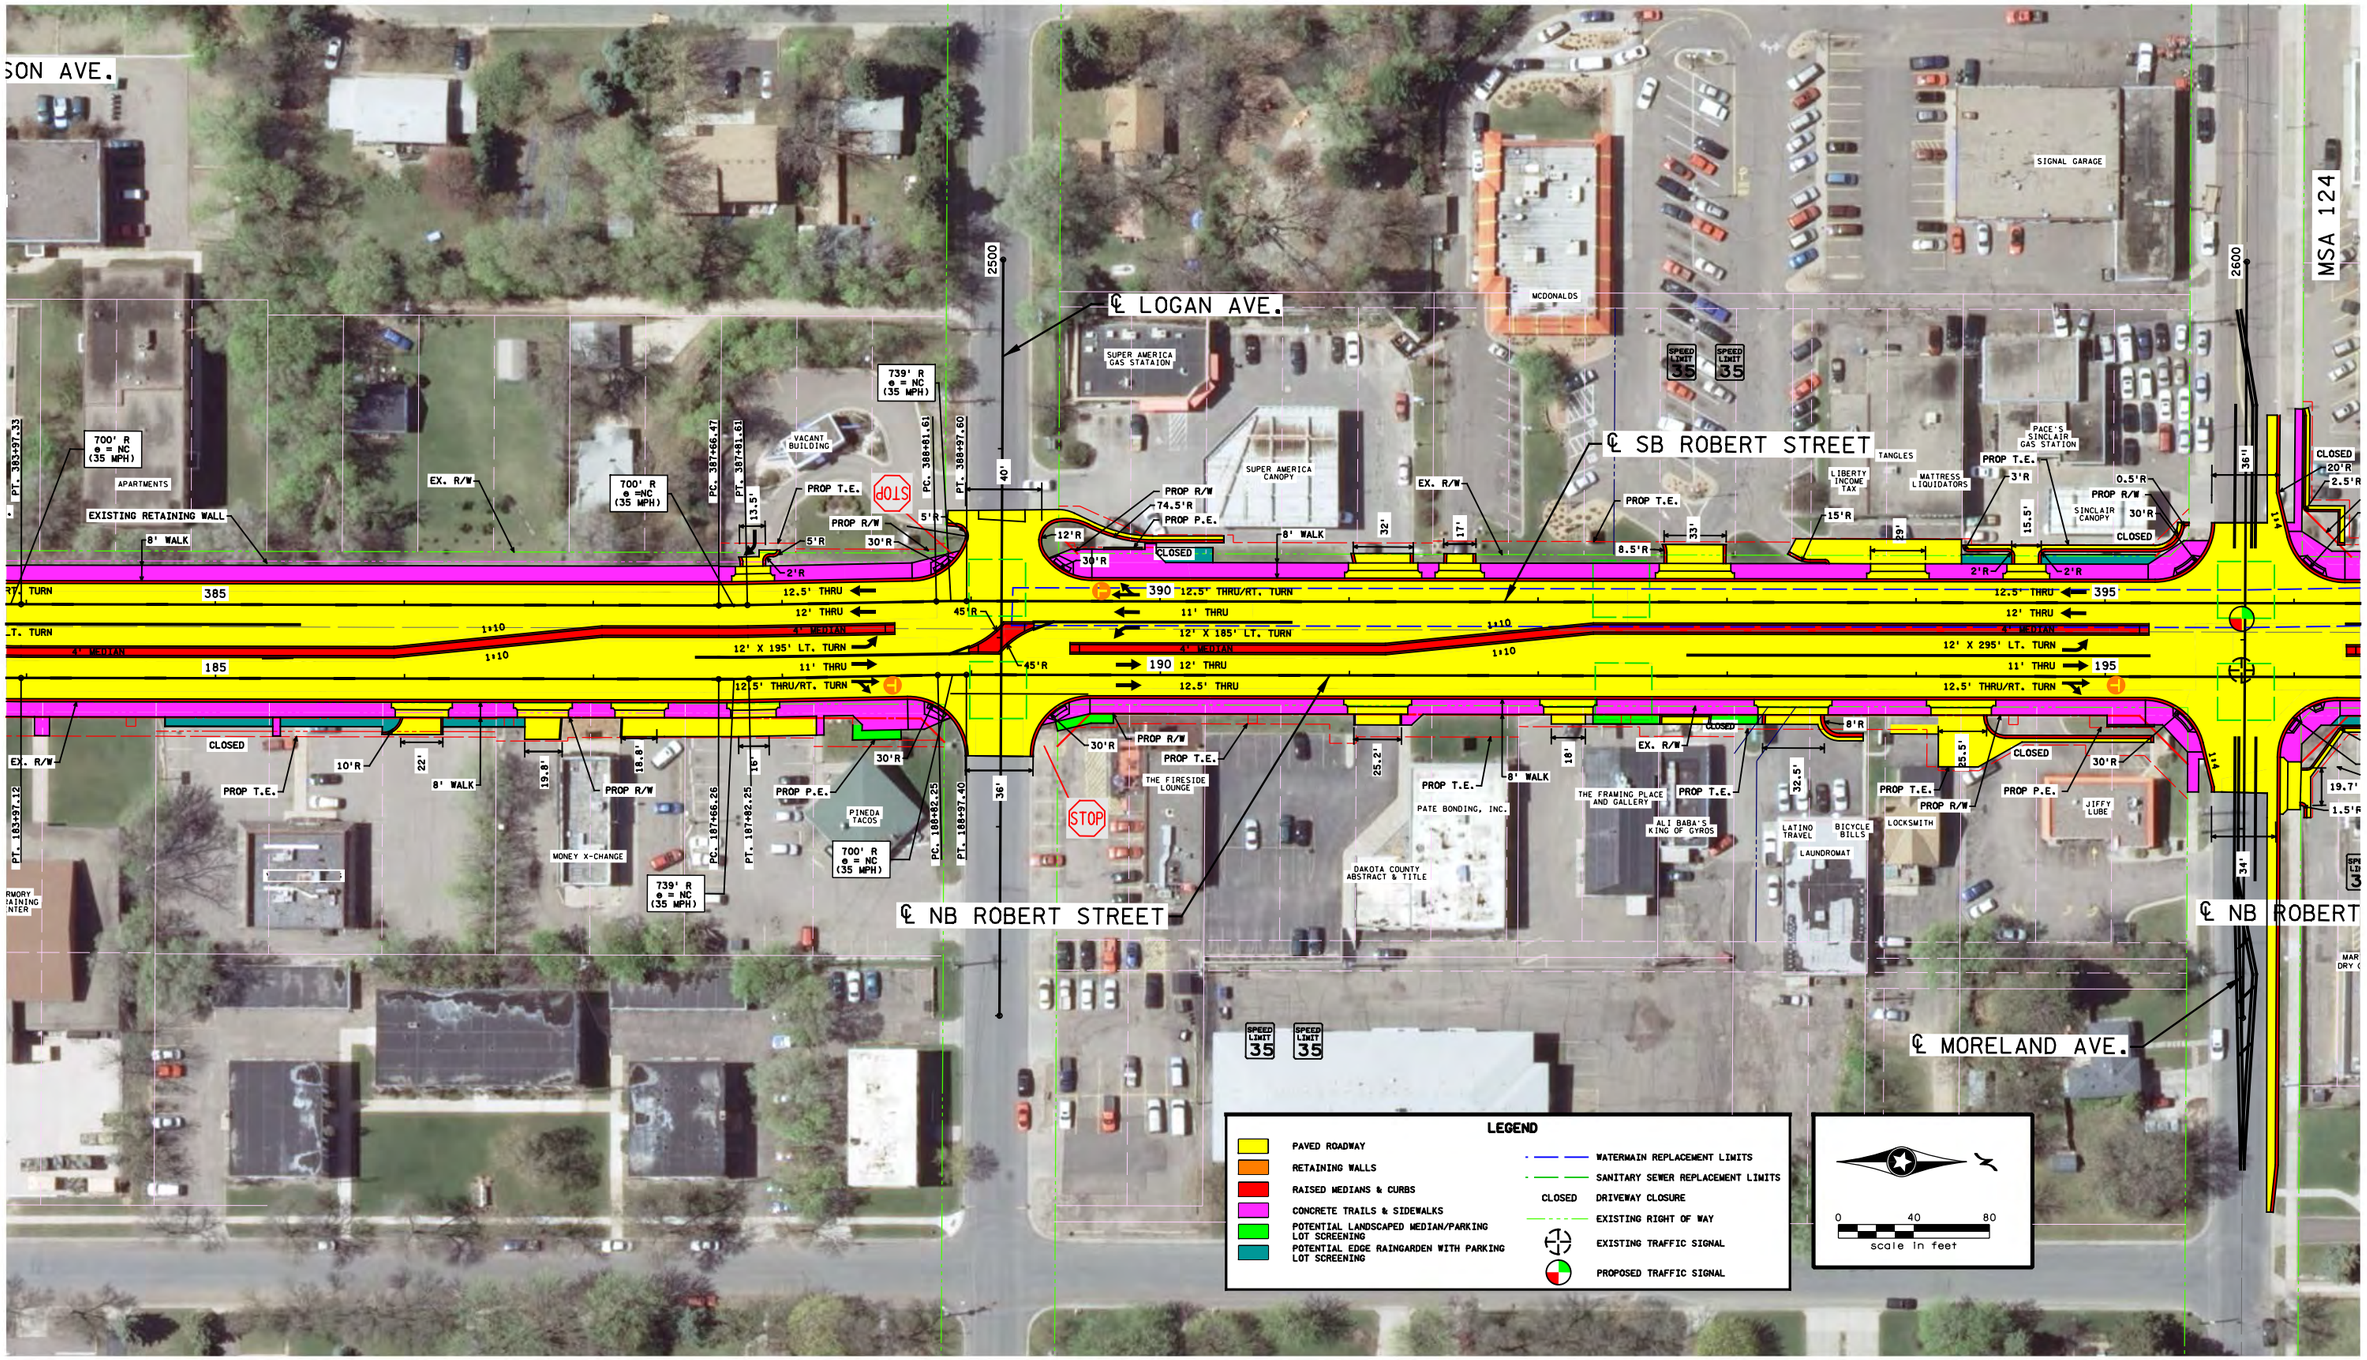

H:\Projects\7294\Hi-Mu\Graphics\PM GRAHICS\7294_pm8.dgn

Robert Street Improvements

Construction Planview Area

City of West St. Paul

Job #7294
8/27/2013

Figure 5-8

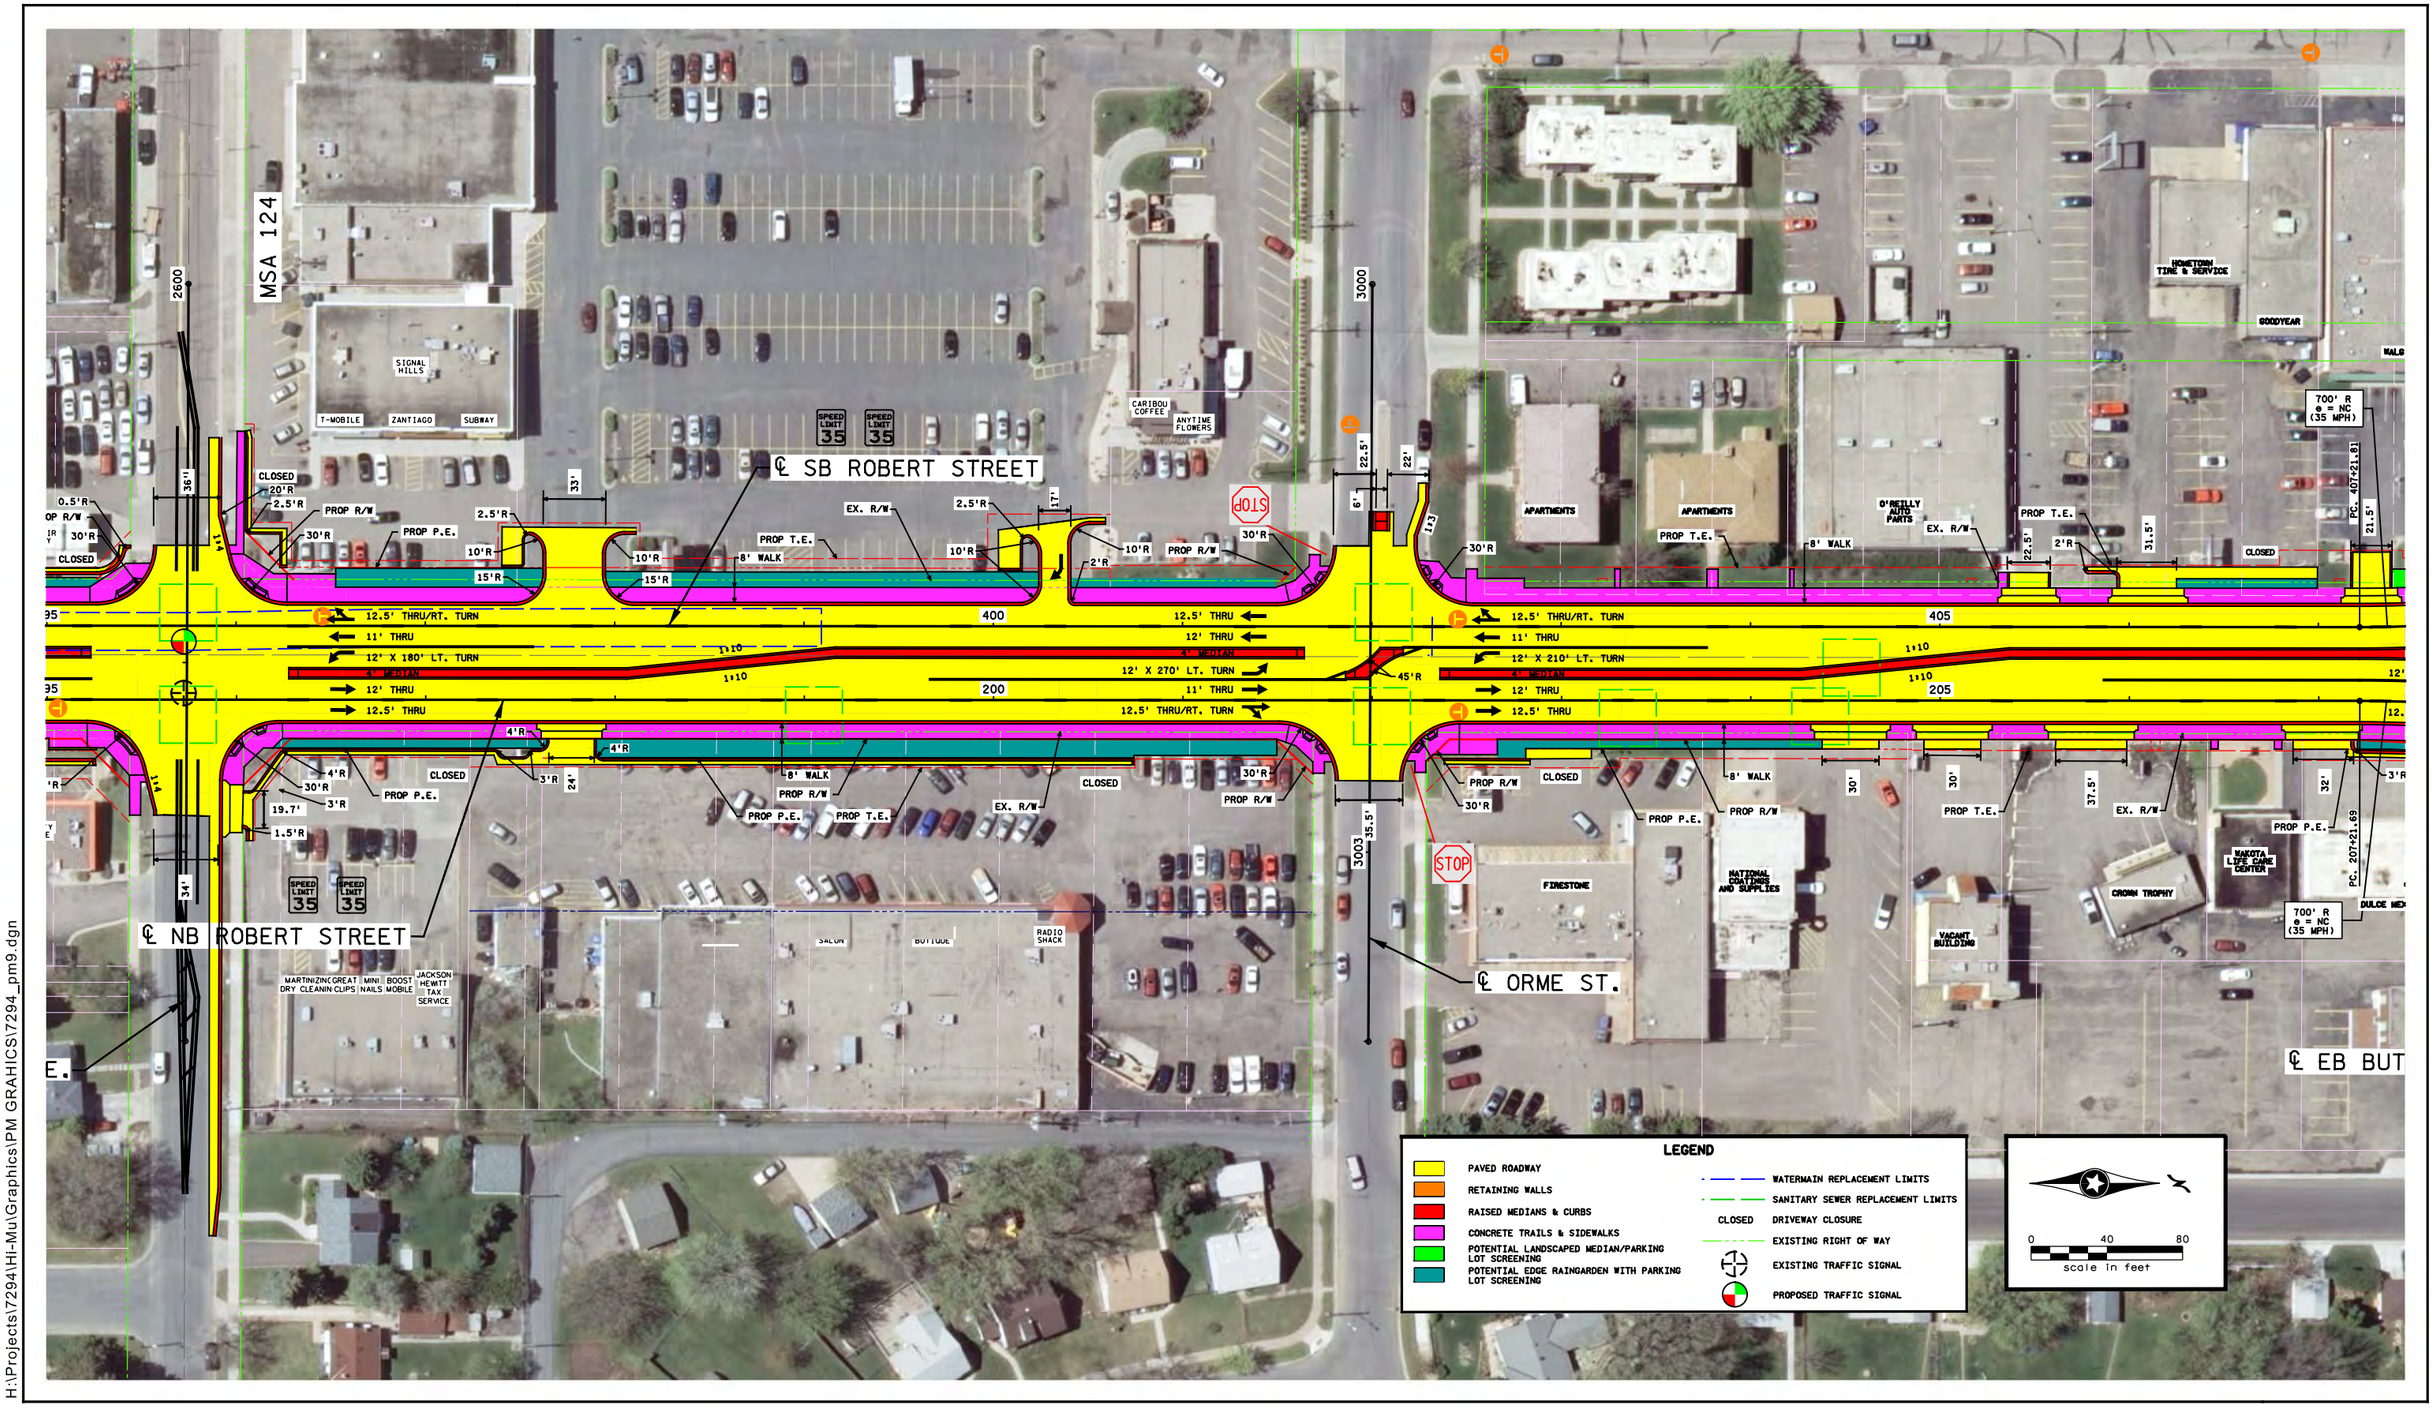

H:\Projects\7294\Hi-Mu\Graphics\PM GRAHICS\7294_pm9.dgn

Robert Street Improvements

Construction Planview Area

City of West St. Paul

Job #7294
8/27/2013

Figure 5-9

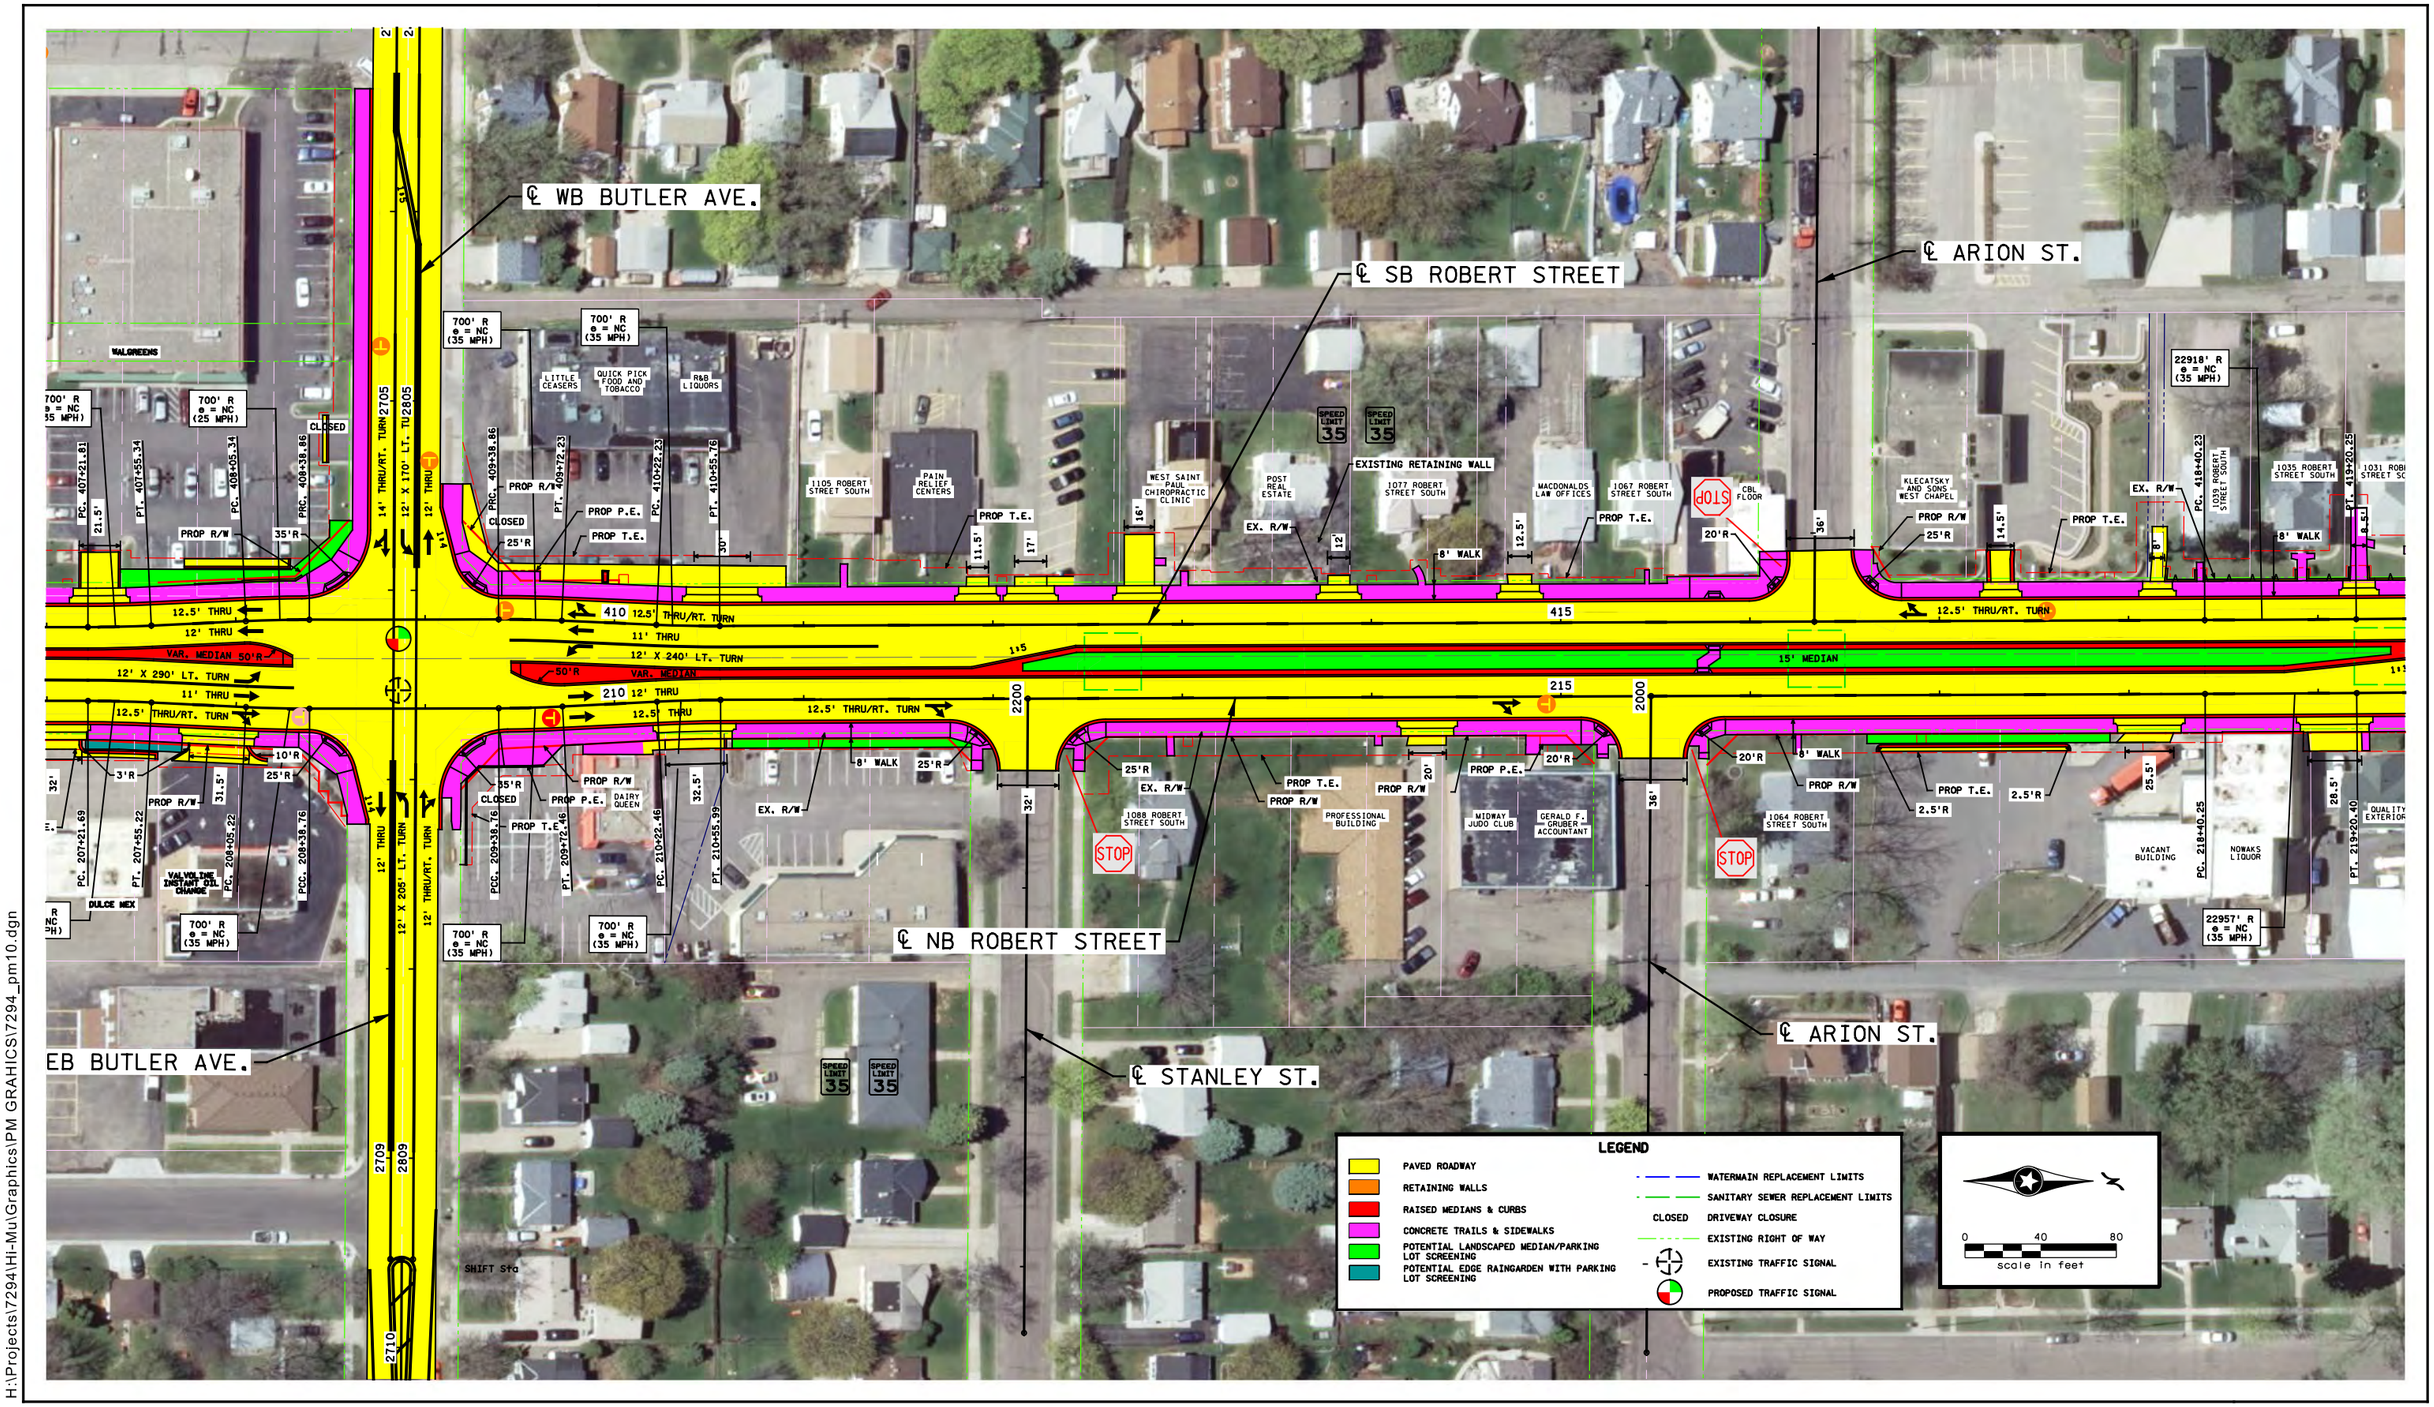

H:\Projects\7294\Hi-Mu\Graphics\PM GRAHICS\7294_pm10.dgn

Robert Street Improvements

Construction Planview Area

City of West St. Paul

Job #7294
8/27/2013

Figure 5-10

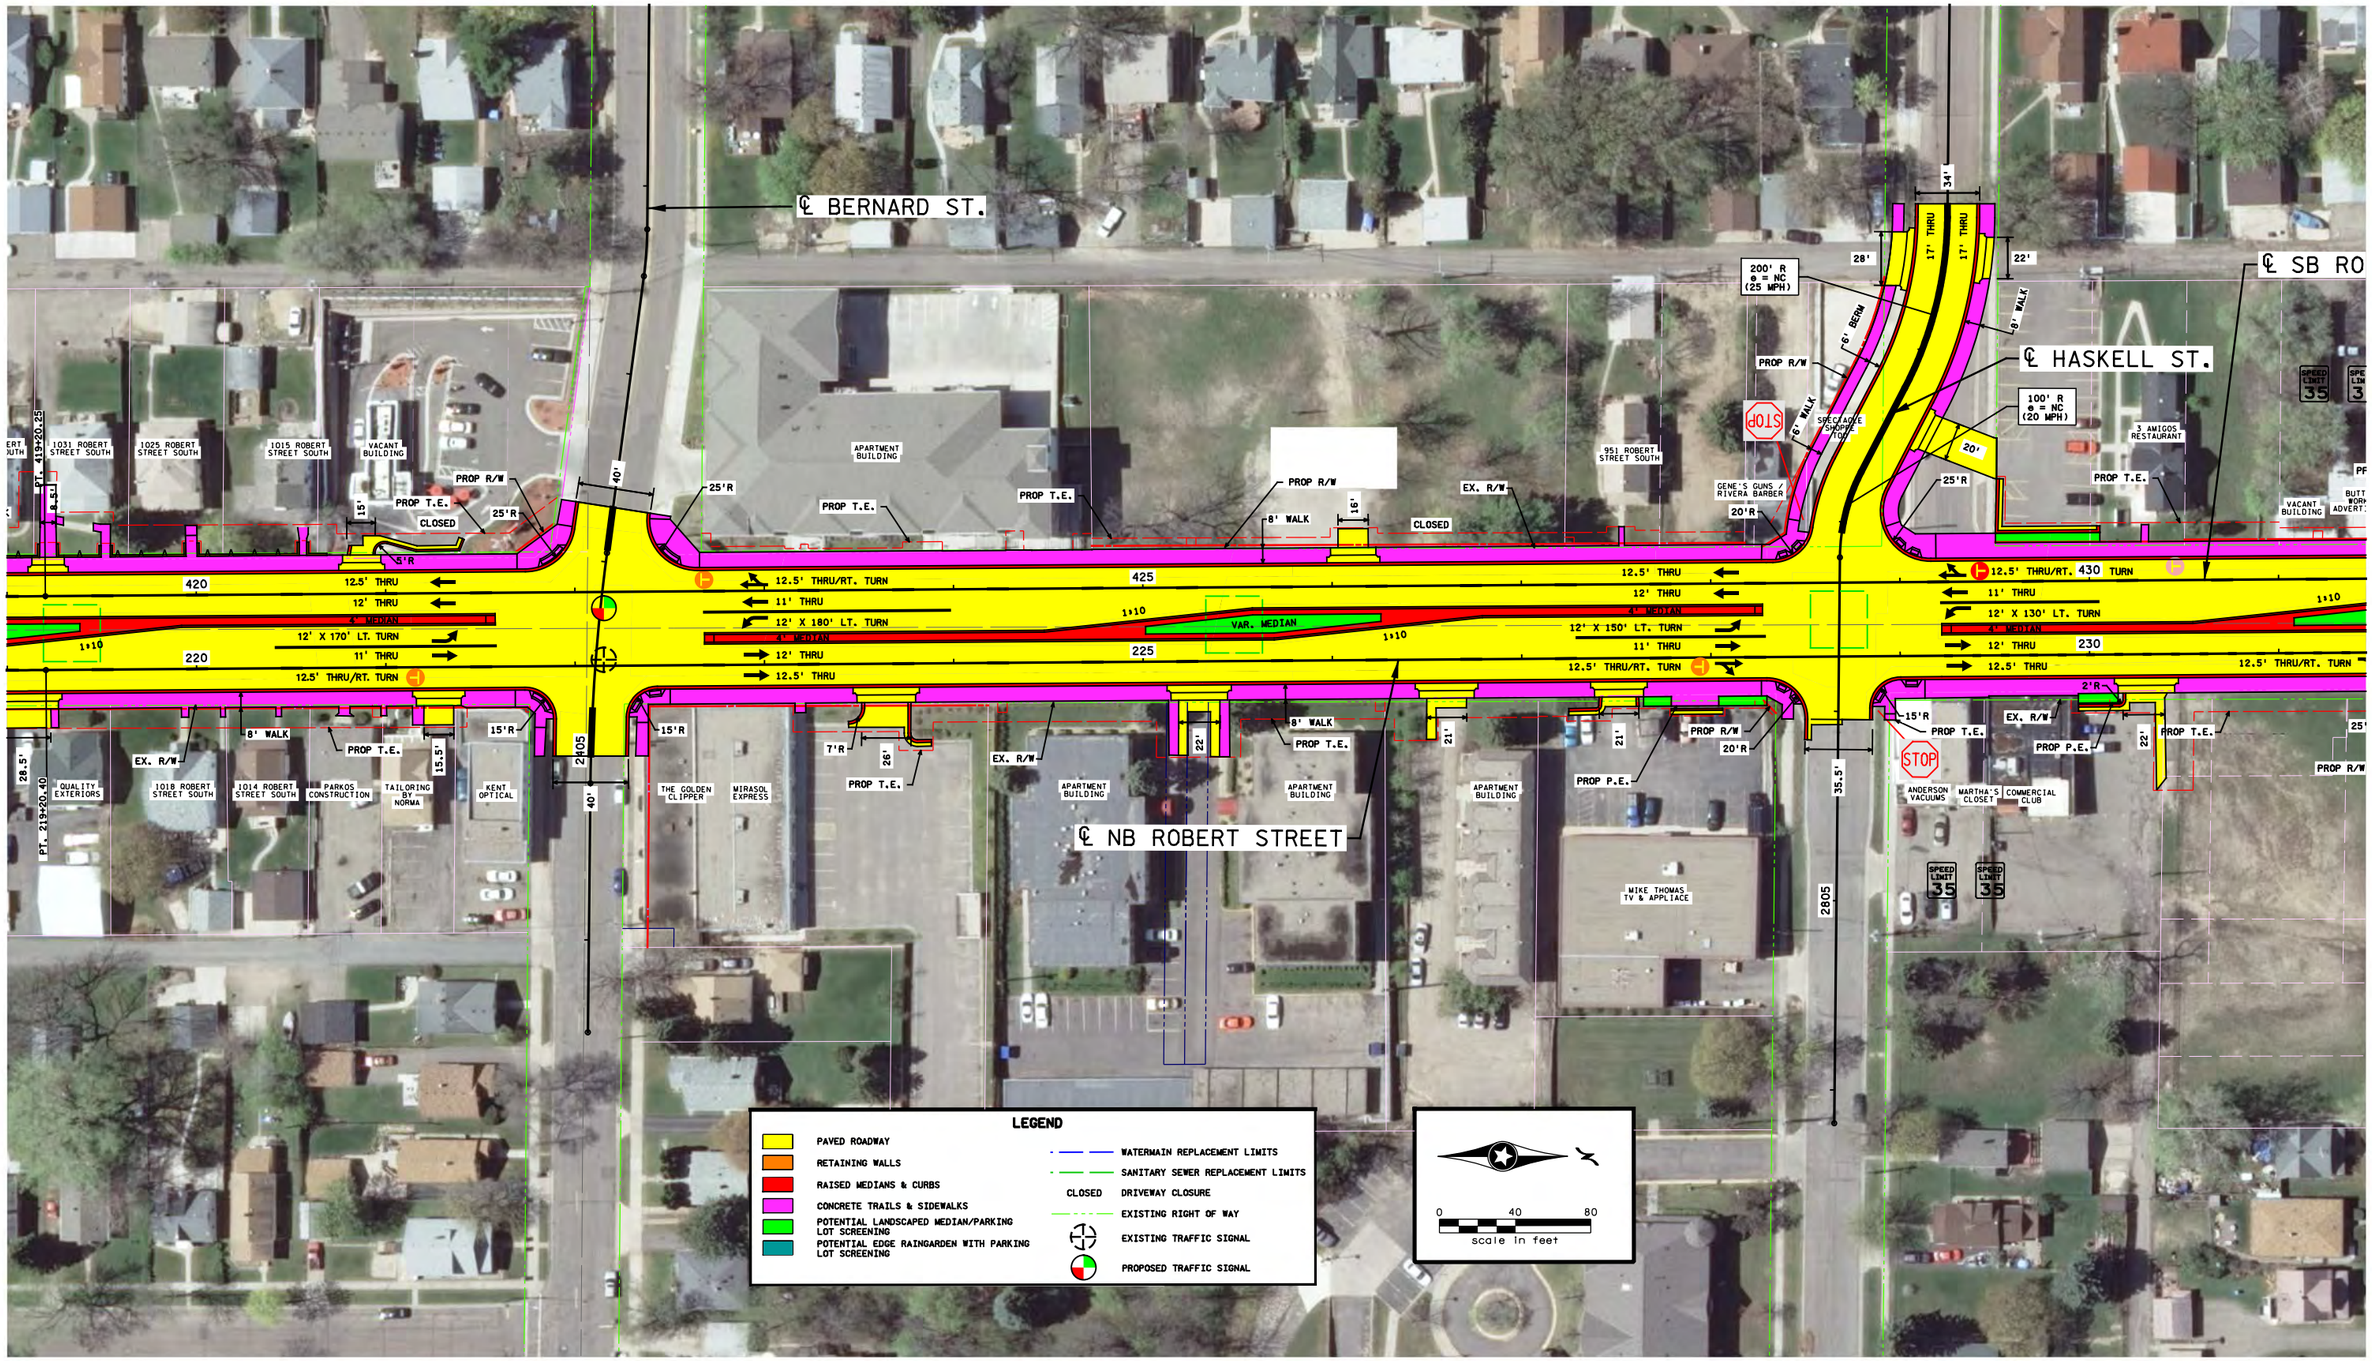

H:\Projects\7294\Hi-Mu\Graphics\PM GRAHICS\7294_pm11.dgn

Robert Street Improvements

Construction Planview Area

City of West St. Paul

Job #7294
8/27/2013

Figure 5-11

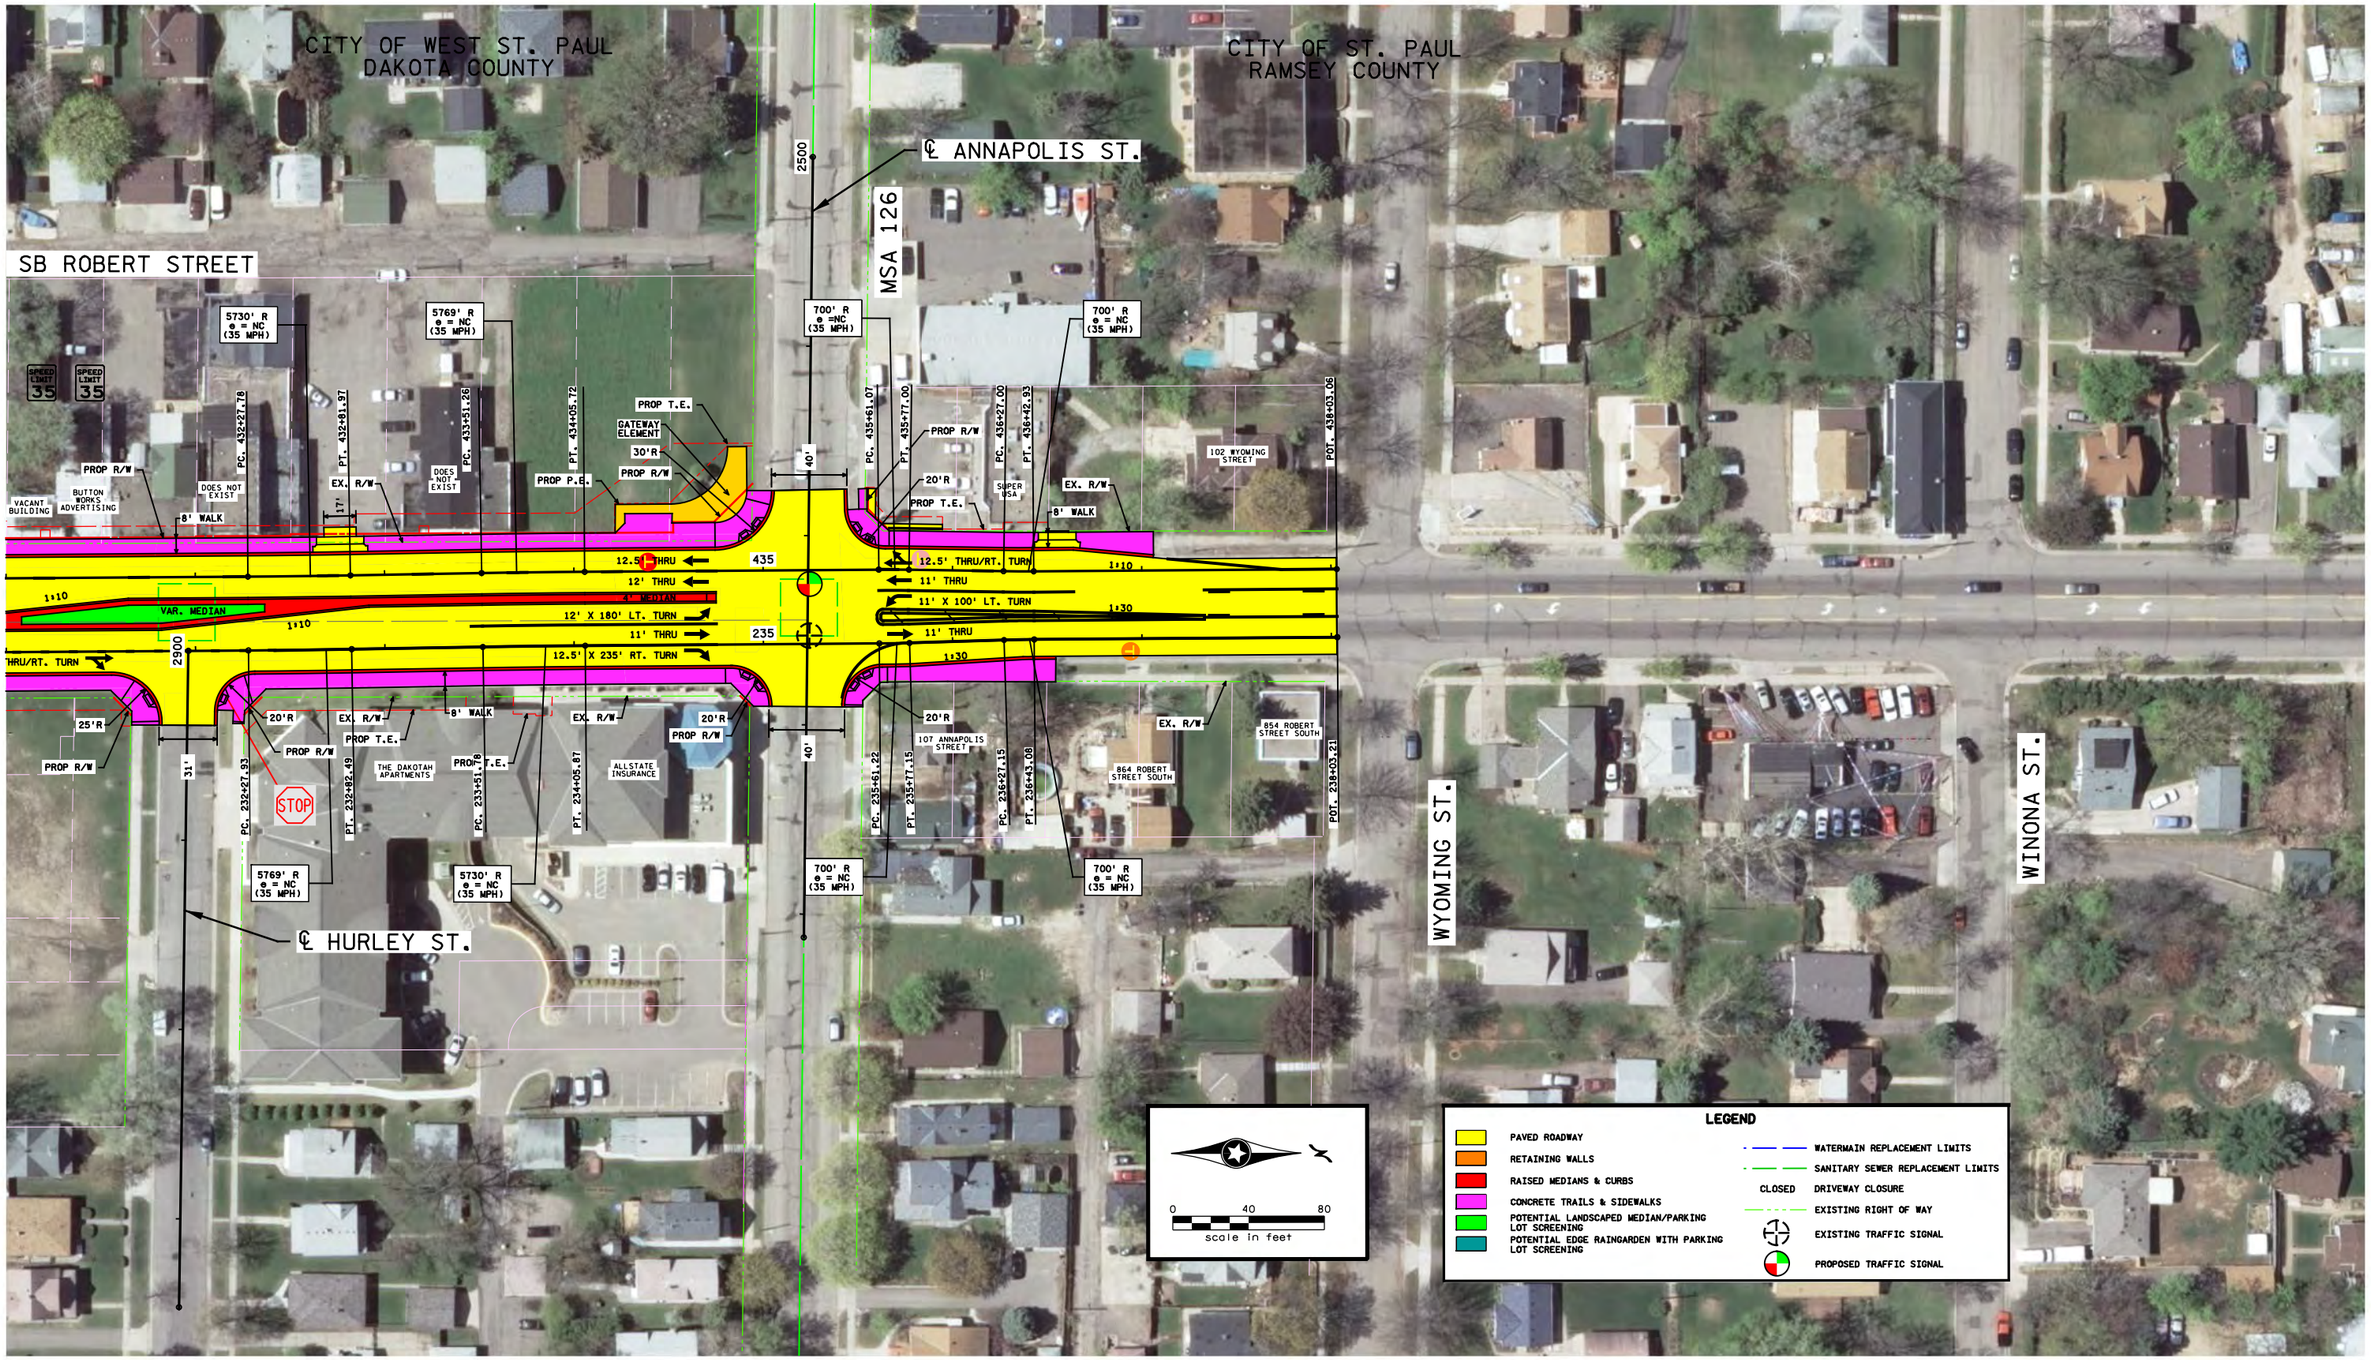

H:\Projects\7294\Hi-Mu\Graphics\PM GRAHICS\7294_pm12.dgn

Robert Street Improvements

Construction Planview Area

City of West St. Paul

Figure 5-12

Job #7294
8/27/2013

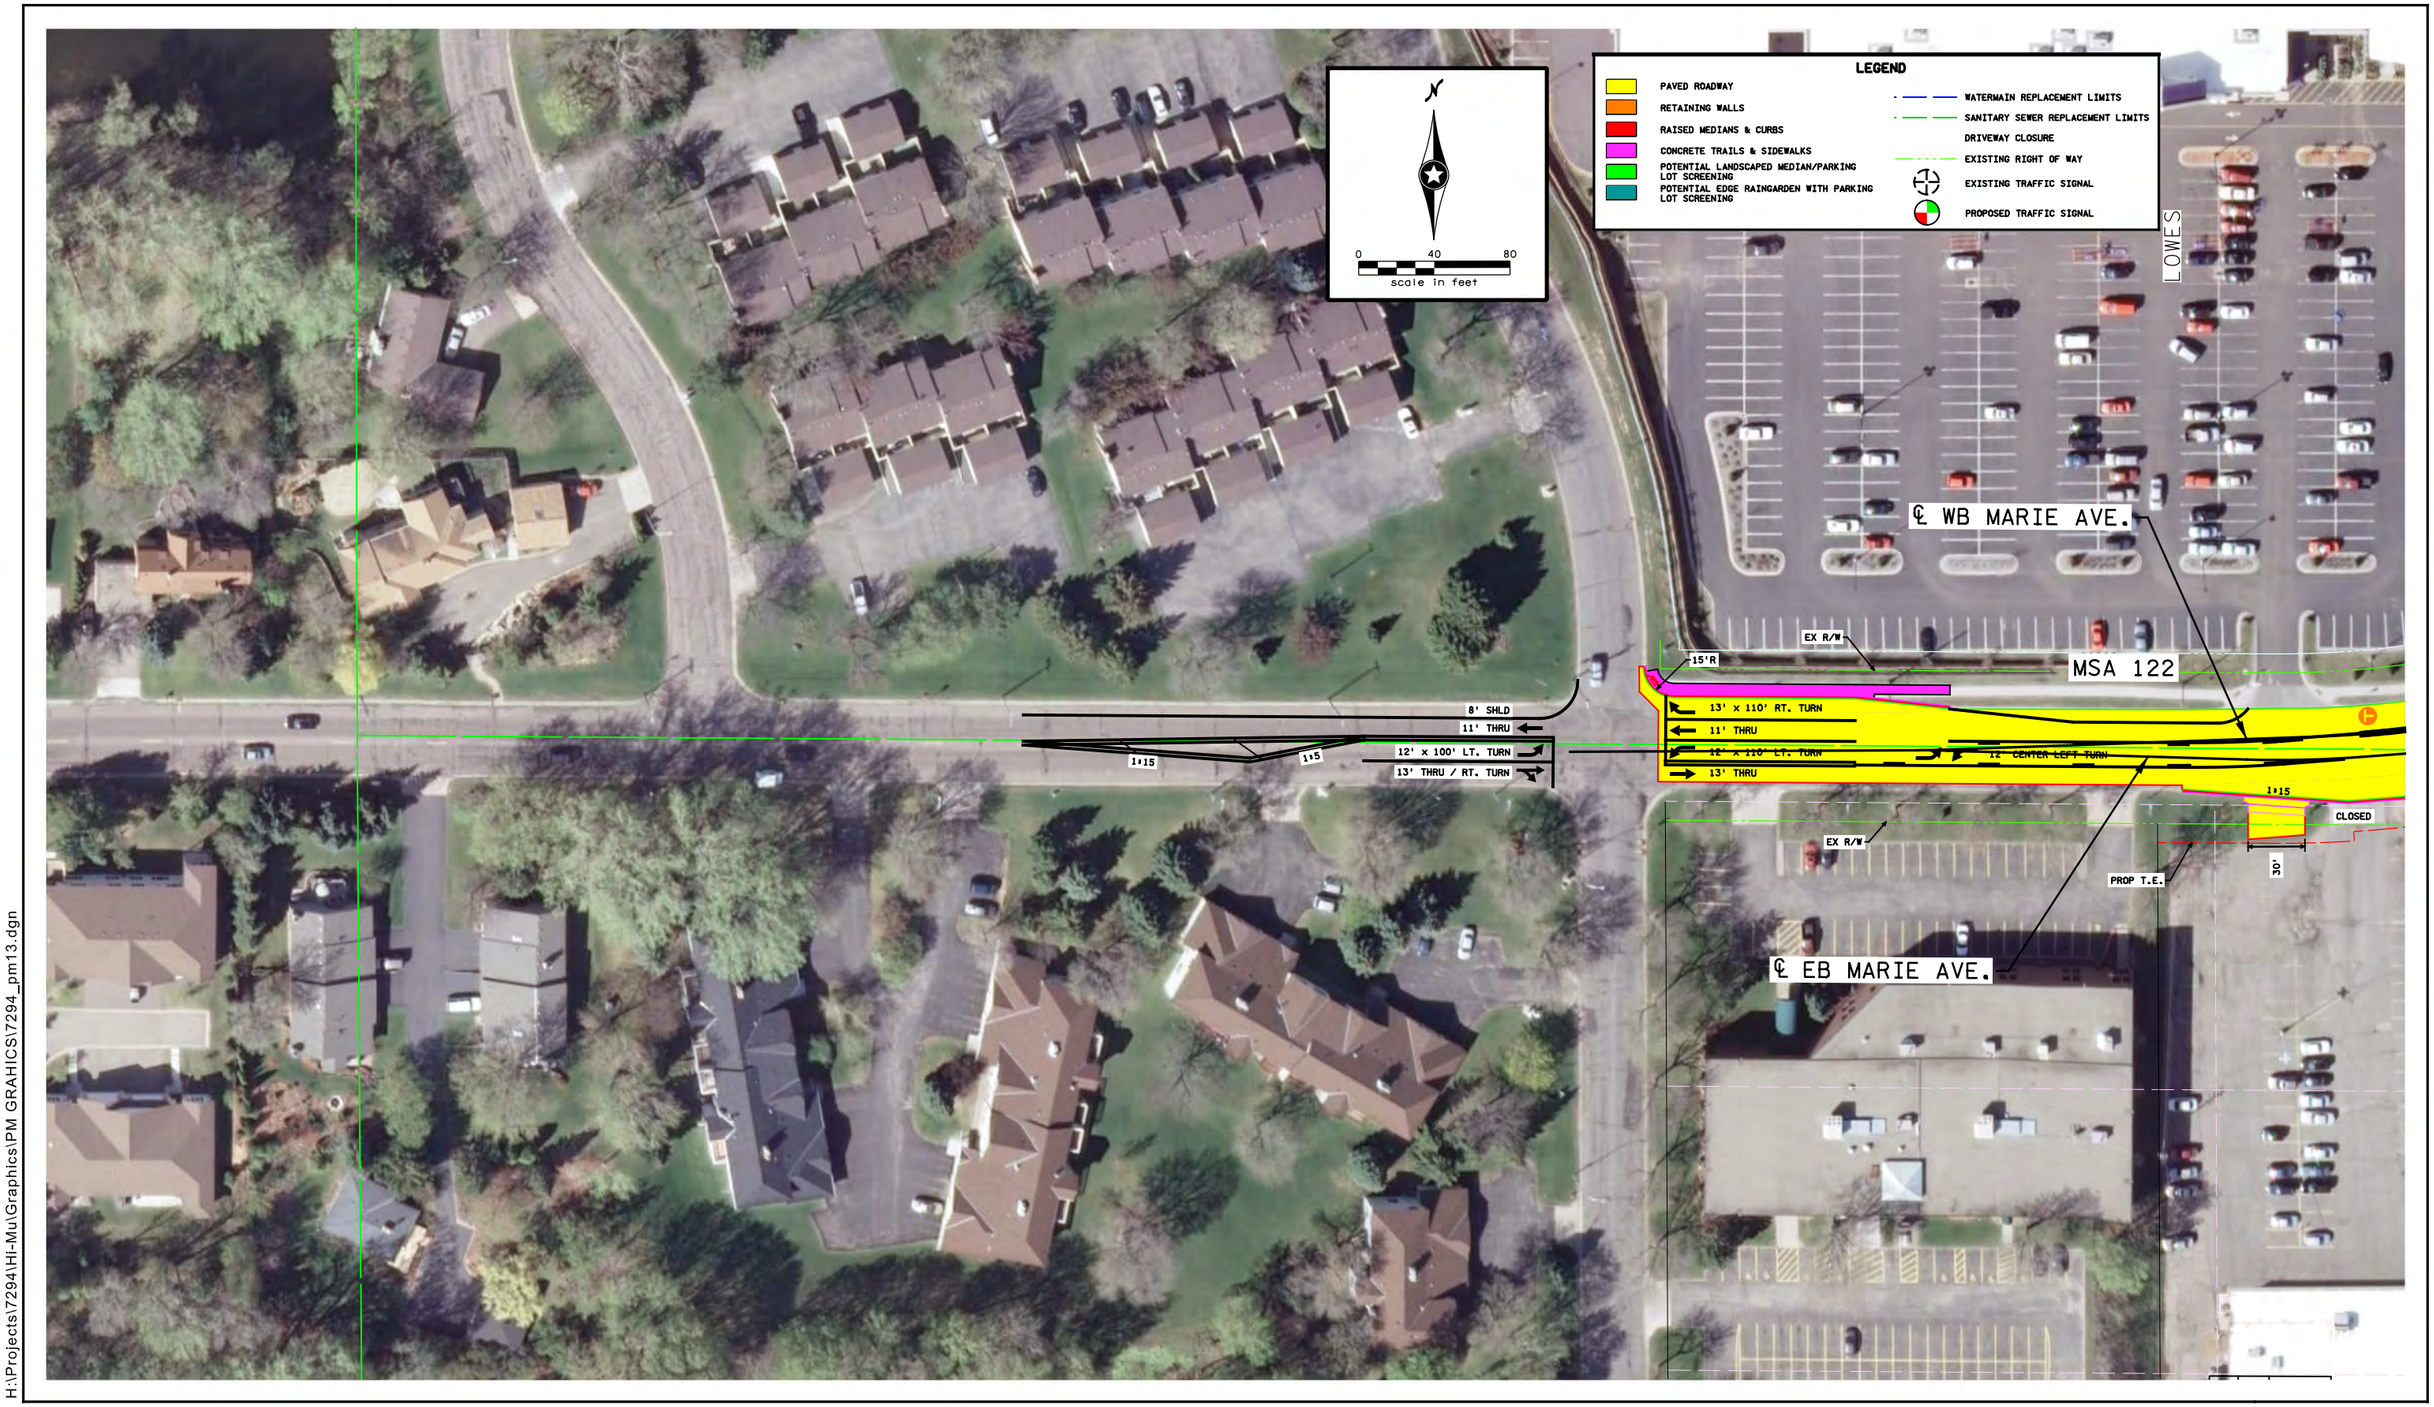

H:\Projects\7294\Hi-Mu\Graphics\PM GRAHICS\7294_pm13.dgn

Robert Street Improvements

Construction Planview Area

City of West St. Paul

Figure 5-13

Job #7294
8/27/2013

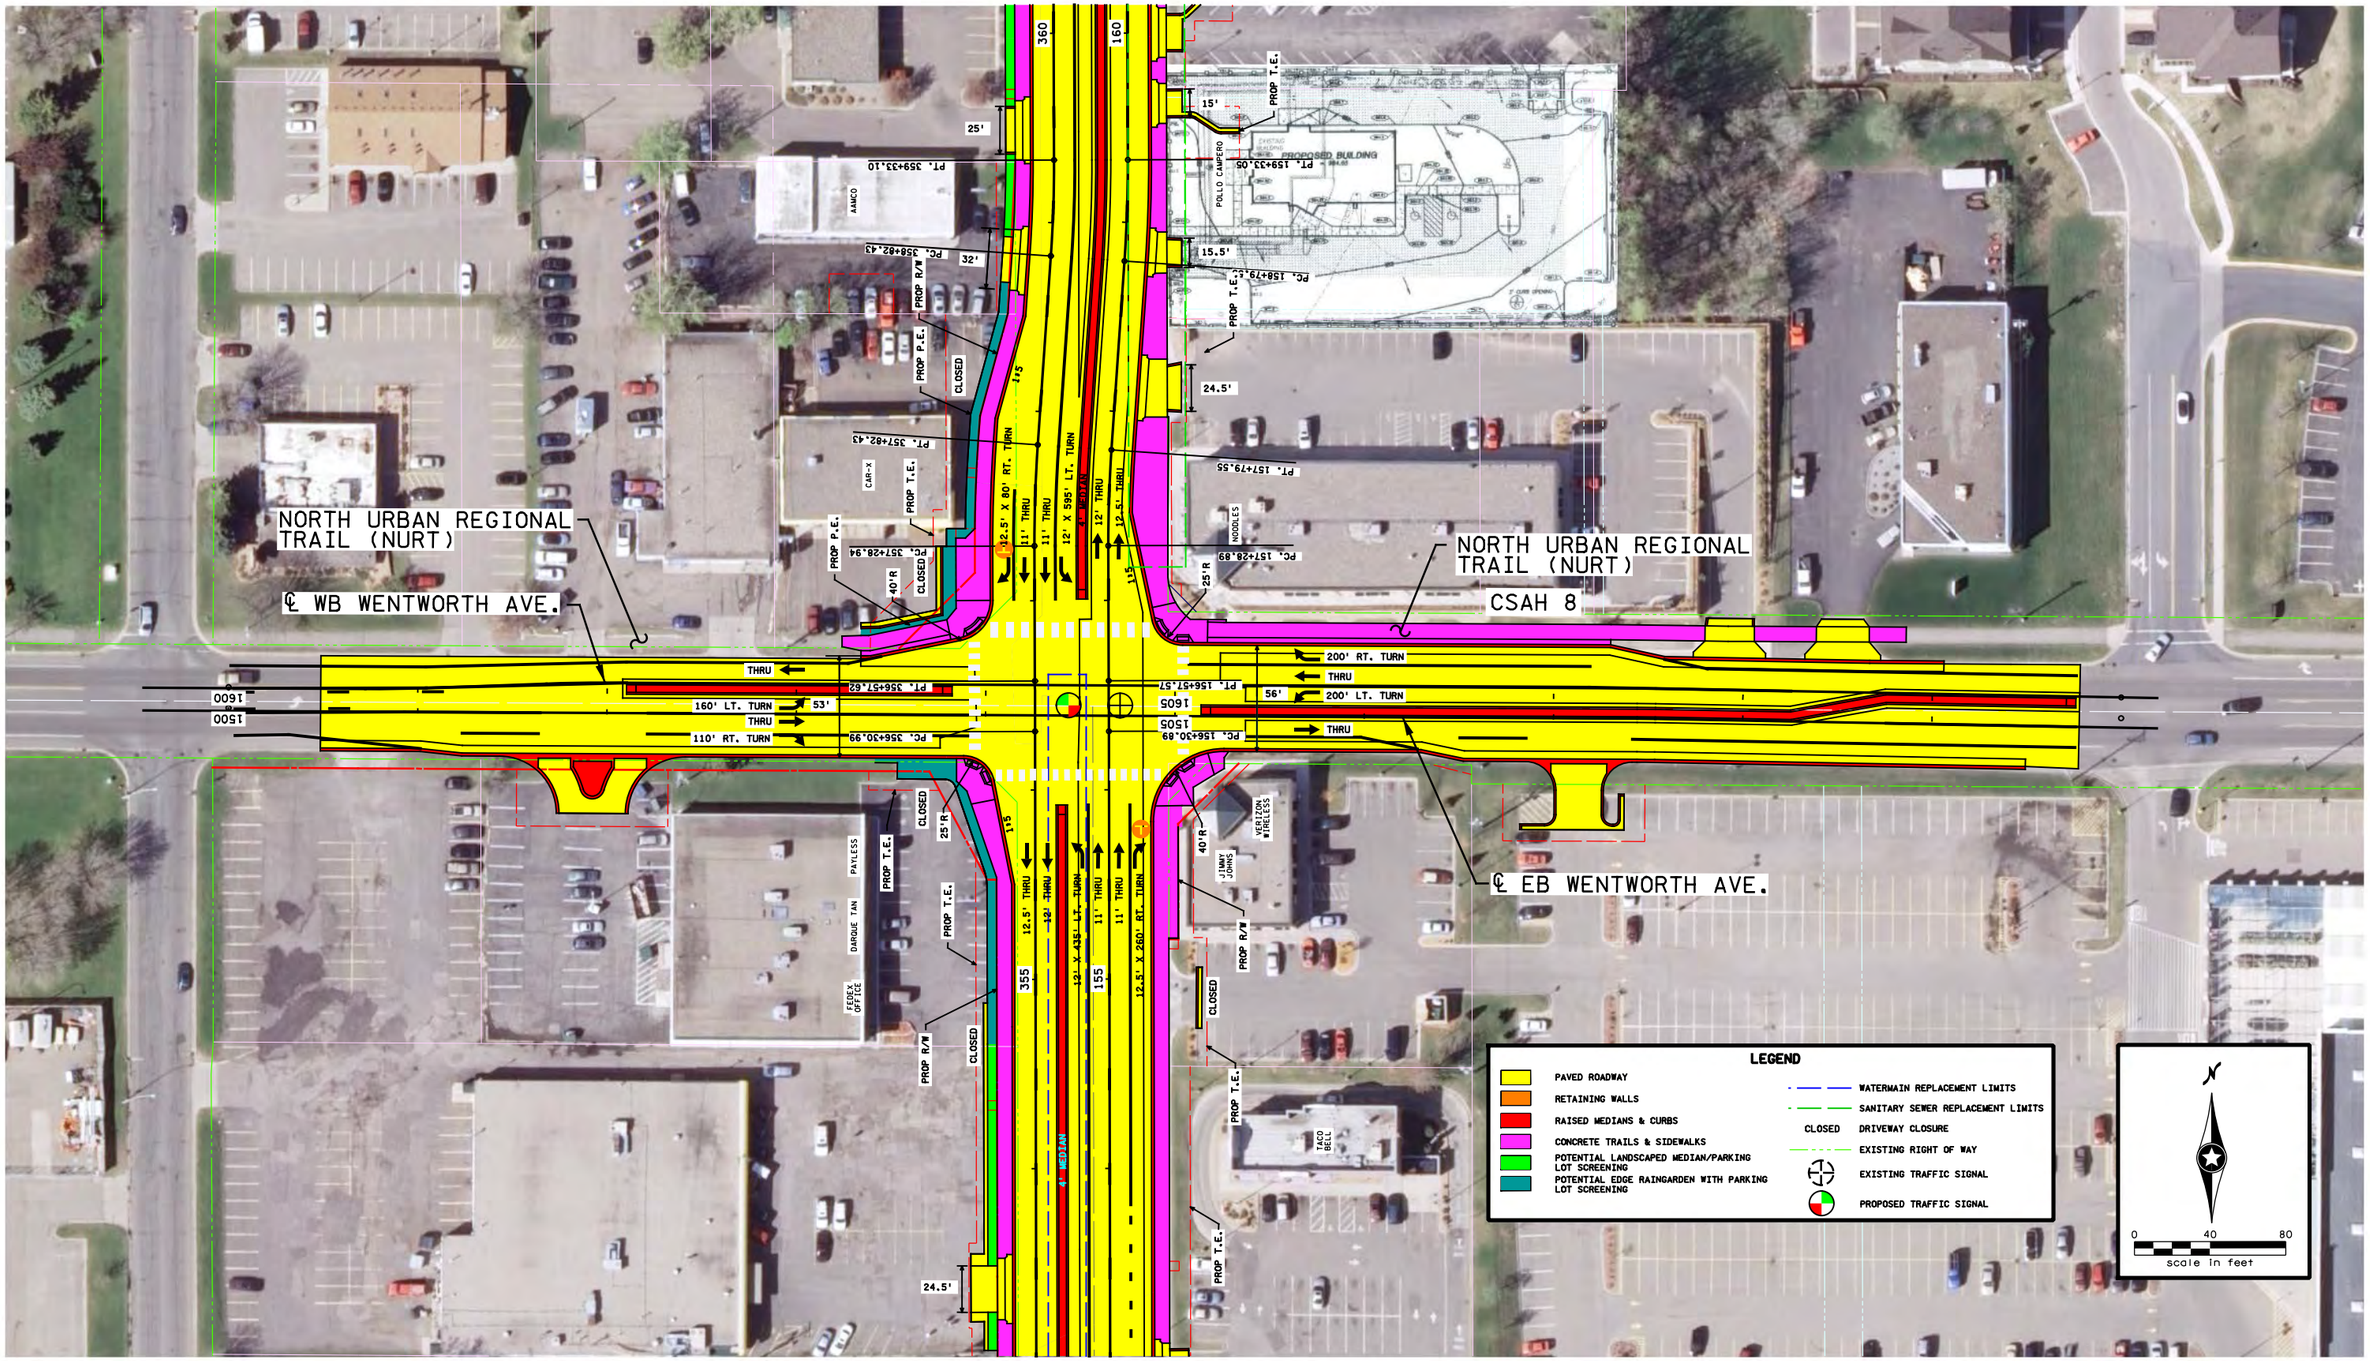

H:\Projects\7294\Hi-Mu\Graphics\PM GRAHICS\7294_pm14.dgn

Robert Street Improvements

Construction Planview Area

City of West St. Paul

Figure 5-14

Job #7294
8/27/2013

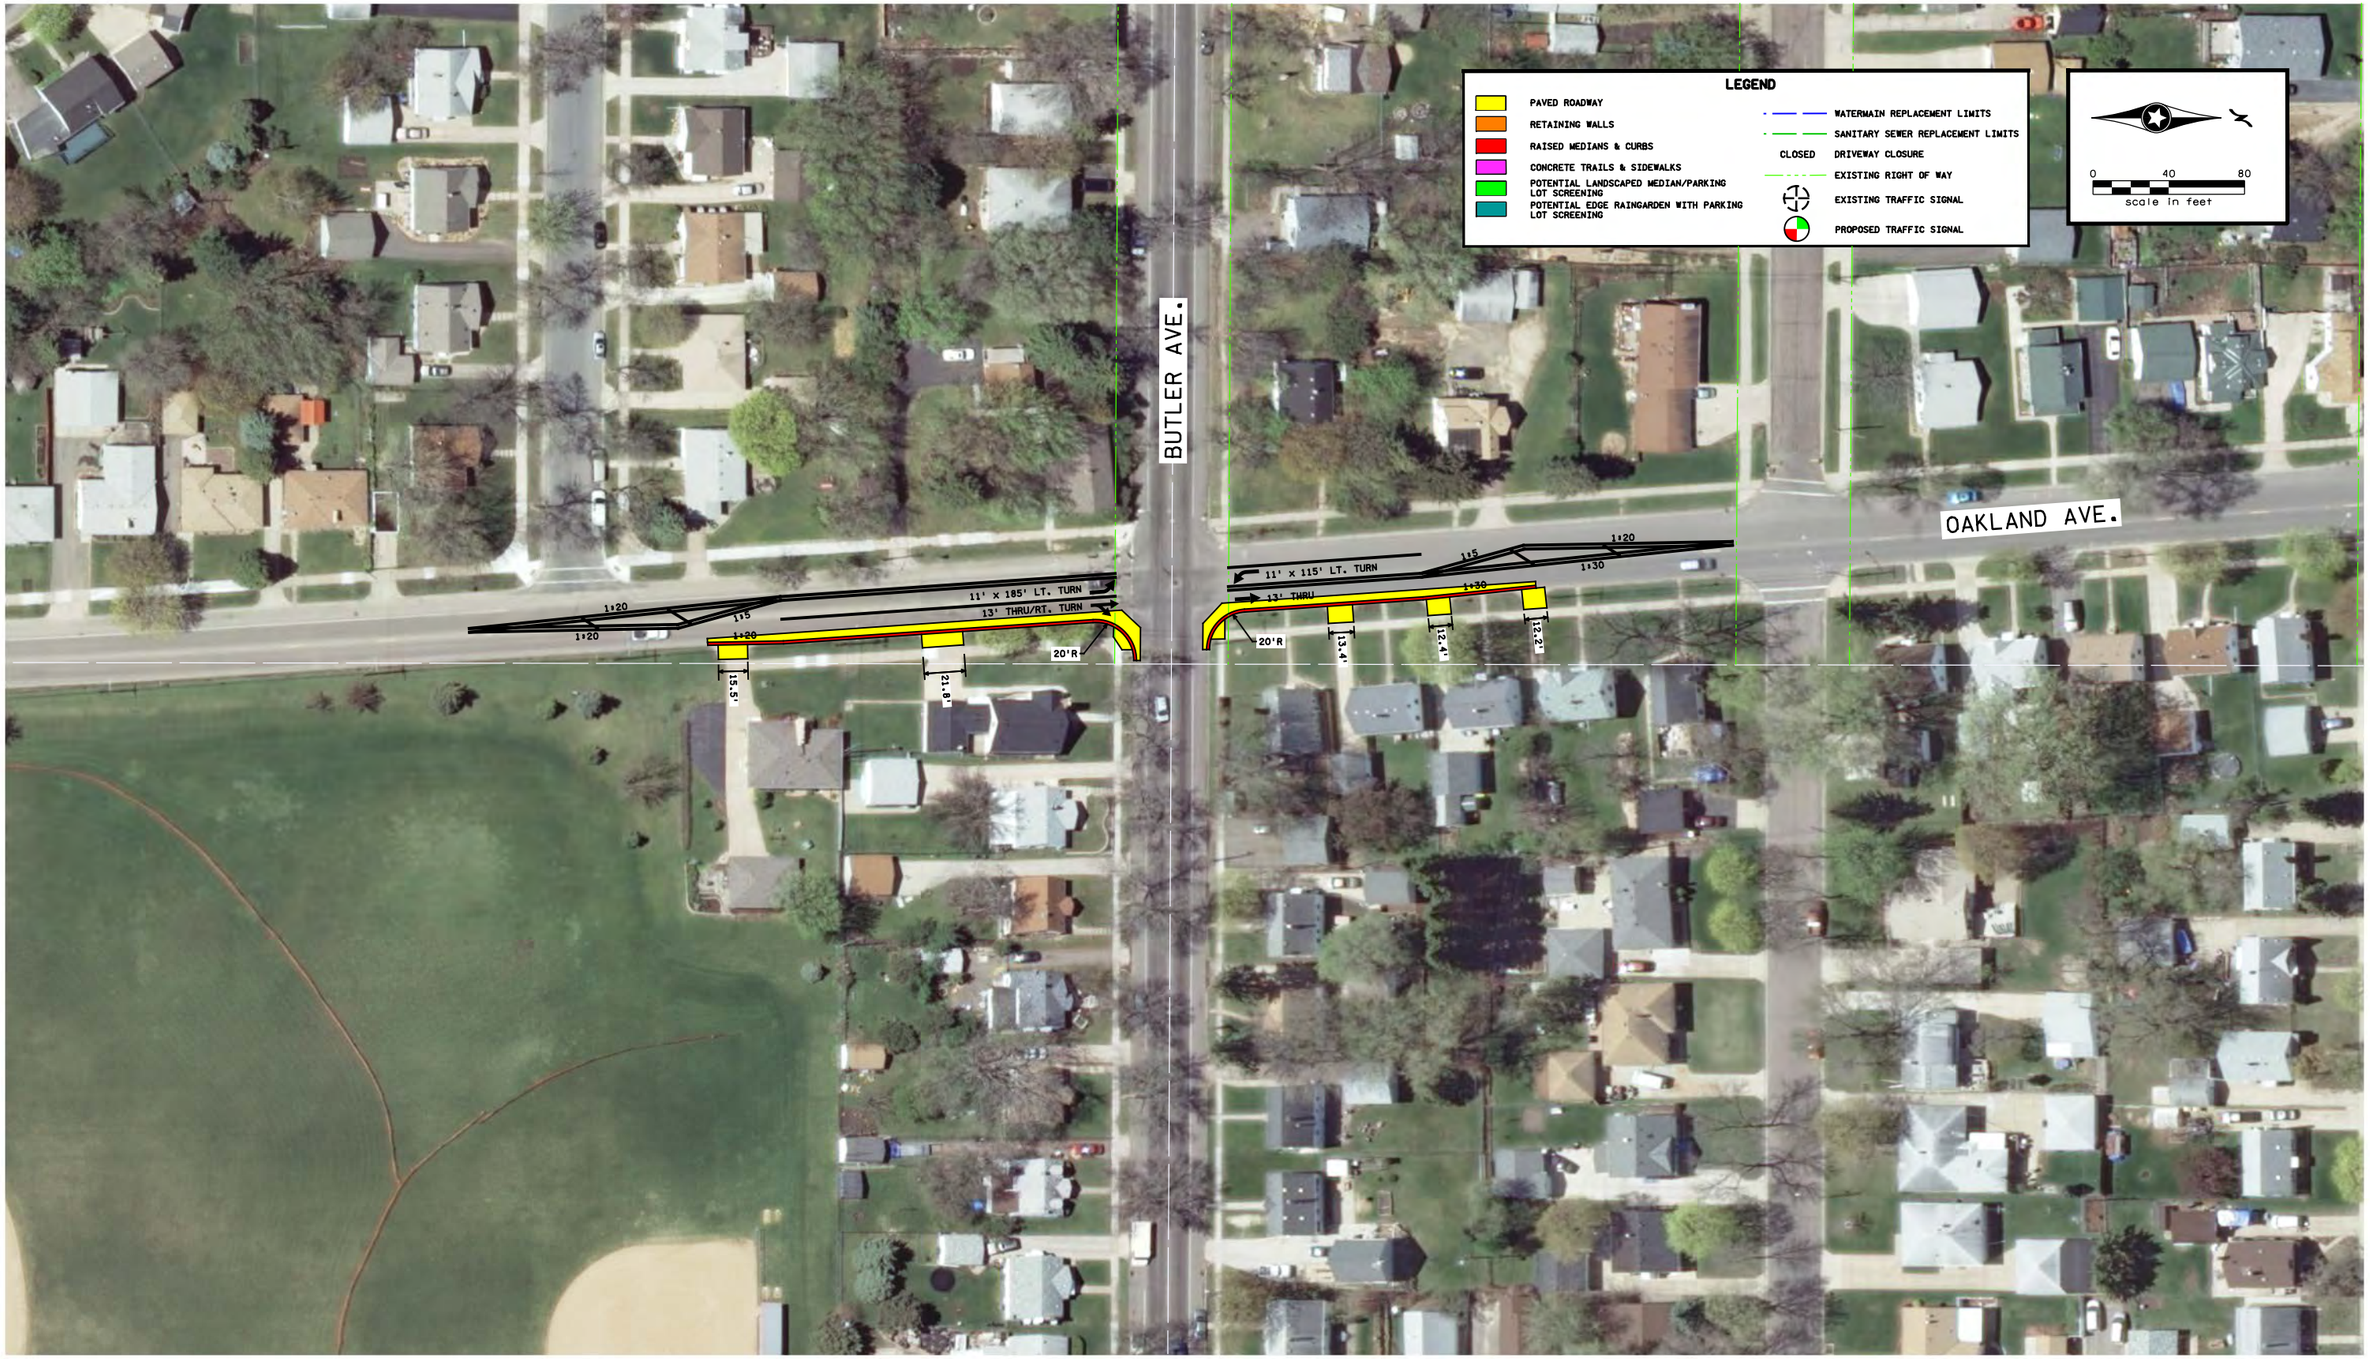

H:\Projects\7294\Hi-Mu\Graphics\PM GRAHICS\7294_pm15.dgn

Robert Street Improvements

Construction Planview Area

City of West St. Paul

Figure 5-15

Job #7294
8/27/2013